

Q-CAP WALA STATIC WHITE

24VDC Flexible Fixtures

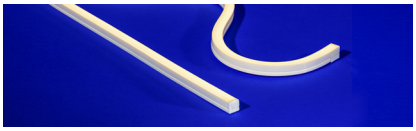

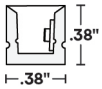

- Flexible encapsulated fixture
- Side bend
- 6" bend radius
- Interior and exterior rated (not including FC)
- Four different mounting options
- Available in seamless configurations for a continuous line of light
- Utilize clear endcaps for continuous runs
- 60% smaller than QTL's ZALA fixture
- Do not cut Non-Field Cuttable Q-CAP flexible fixtures

ORDERING PROCESS

A Specify Non-Field Cuttable Q-CAP

B (Optional) Specify field cuttable 4' piece - used to adjust total run length in the field (dry applications only)

A. NON-FIELD CUTTABLE Q-CAP

INFORMATION REQUIRED FOR LIGHTING SCHEDULE

A1	A2	A3	A4	A5	A6
PRODUCT	MOUNTING	RATED	CCT	WATTAGE	LENS

ADDITIONAL INFORMATION REQUIRED TO ORDER

A7	A8	A9	A10	A11	A12
WIRE INPUT/ OUTPUT	CONNECTOR/ WIRE IN	CONNECTOR/ WIRE OUT	END CAPS	LENGTH (IN)	EXACT/ OPTIMAL

Sample Part Number: **WALA-SW-WSC-DRY-30-4.0-ENC/TL-P1-BW-BW-N/A-48"-E**

A1 PRODUCT

WALA-SW
WALA-SW-USA

Select USA option for BA, BAA and BABA projects.

See last page for compatible power supplies.

A2 MOUNTING

PPS-2	PVC Clip
PPS-96	PVC Channel
PPS-LP-2	PVC Low Profile Clip
PPS-LP-96	PVC Low Profile Channel
WSC	White Snug Clip
BN-SB-SST-16'	16' BENDIT Side Stainless Steel Channel
BN-SB-SST-32'	32' BENDIT Side Stainless Steel Channel
BN-SB-WH-16'	16' BENDIT Side White Stainless Channel
BN-SB-WH-32'	32' BENDIT Side White Stainless Channel

White snug clip only for indirect cove use, not intended for hanging fixtures upside down.

PPS mounting clip recommended for seamless applications

A3 RATED

DRY	IP20
WET	IP67

A4 CCT

22	2200K
24	2400K
27	2700K
30	3000K
35	3500K
40	4000K

A5 WATTAGE

1.0	1.0W-SO
2.0	2.0W-HO
4.0	4.0W-VHO

SO: Standard Output
HO: High Output
VHO: Very High Output

A6 LENS

ENC/CL	Encapsulated in Clear
ENC/TL	Encapsulated in Translucent

For representation of LED visibility, see Diode Visibility section on following pages

A7 WIRE INPUT/OUTPUT

SINGLE (Input only)

S1	End Feed
S5	Seamless Feed
S6	Seamless Feed

PASS THROUGH (Input/Output)

P1	End Feed
P5	Seamless Feed
P6	Seamless Feed

A8 CONNECTOR/WIRE IN

BW	Bare Wire (Standard 24")
BRL	Barrel
CON6	Connector 6"
CON24	Connector 24"

BW: Standard length is 24", Max length is 120". Request custom length by writing in part number next to BW (example: BW48)

BW	Bare Wire (Standard 24")
BRL	Barrel
CON6	Connector 6"
CON24	Connector 24"

BW: Standard length is 24", Max length is 120". Request custom length by writing in part number next to BW (example: BW48)

A9 CONNECTOR/WIRE OUT

N/A	Closed End (No feed)

BW	Bare Wire (Standard 24")
BRL	Barrel
CON6	Connector 6"
CON24	Connector 24"

BW: Standard length is 24", Max length is 120". Request custom length by writing in part number next to BW (example: BW48)

A10 END CAPS

Single

CL	Clear
WH	White

Pass Through

N/A	Not Applicable

A11 LENGTH (IN)

Minimum length is 12", maximum length is 191" not including end caps. Contact us for lengths under 12".
Available in 1" increments.

A12 EXACT/OPTIMAL

O	Optimal Illumination
E	Exact Specified Length

Exact fixtures are the exact length specified +0 -1/8". Optimal fixtures' length is rounded down with illumination end to end. See Exact/Optimal Fixture Length charts.

5 year warranty | Side Bend | Data subject to change, all data has +/- 5% tolerance | Only FC fixtures are Field-Cuttable per installation instructions | Field Cuttable is not returnable or refundable after it has been cut

© 2026 QTL. All rights reserved | 155 Hill St. Milford, CT 06460 | 203-367-8777 | sales@QTL.lighting | www.QTL.lighting

Specification subject to change. Rev-10-13-26

Q-CAP WALA STATIC WHITE

24VDC Flexible Fixtures

B. FIELD CUTTABLE Q-CAP

INFORMATION REQUIRED FOR LIGHTING SCHEDULE

B1	B2	B3	B4	B5	B6
PRODUCT	MOUNTING	RATED	CCT	WATTAGE	LENS
		DRY			

ADDITIONAL INFORMATION REQUIRED TO ORDER

B7	B8	B9	B10	B11	B12
WIRE INPUT/ OUTPUT	CONNECTOR/ WIRE IN	CONNECTOR/ WIRE OUT	END CAPS	LENGTH (IN)	EXACT/ OPTIMAL
		N/A	CL	48”	N/A

Sample Part Number: **WALA-FC-SW-WSC-DRY-30-4.0-ENC/TL-S1-BW-N/A-CL-48"-N/A**

B1 PRODUCT

WALA-FC-SW
WALA-FC-SW-USA

Select USA option for BA, BAA and BABA projects.

See last page for compatible power supplies.

B2 MOUNTING

PPS-2	PVC Clip
PPS-96	PVC Channel
PPS-LP-2	PVC Low Profile Clip
PPS-LP-96	PVC Low Profile Channel
WSC	White Snug Clip
BN-SB-SST-16’	16’ BENDIT Side Stainless Steel Channel
BN-SB-SST-32’	32’ BENDIT Side Stainless Steel Channel
BN-SB-WH-16’	16’ BENDIT Side White Stainless Channel
BN-SB-WH-32’	32’ BENDIT Side White Stainless Channel

White snug clip only for indirect cove use, not intended for hanging fixtures upside down.

PPS mounting clip recommended for seamless applications

B3 RATED

DRY	IP20

B4 CCT

22	2200K
24	2400K
27	2700K
30	3000K
35	3500K
40	4000K

B5 WATTAGE

1.0	1.0W-SO
2.0	2.0W-HO
4.0	4.0W-VHO

SO: Standard Output
HO: High Output
VHO: Very High Output

B6 LENS

ENC/CL	Encapsulated in Clear
ENC/TL	Encapsulated in Translucent

For representation of LED visibility, see Diode Visibility section on following pages

B7 WIRE INPUT/OUTPUT

SINGLE (Input only)	
S1	End Feed
S5	Seamless Feed
S6	Seamless Feed

B8 CONNECTOR/WIRE IN

BW	Bare Wire (Standard 24")
BRL	Barrel
CON6	Connector 6"
CON24	Connector 24"

BW: Standard length is 24", Max length is 120". Request custom length by writing in part number next to BW (example: BW48)

B9 CONNECTOR/WIRE OUT

N/A	Closed End (No feed)

B10 END CAPS

CL	Clear

Due to cutting, white endcaps are not available.

Single

B11 LENGTH (IN)

48”	Nominal

Starting Run length is 48.475" for S1, S5, & S6
Each cut point subtracts from the Starting Run Length
1.0, 2.0, & 4.0 have a 1" cut point
S1 can be cut down to as little as 1.475"
S5 & S6 can be cut down to as little as 6.475"

B12 EXACT/OPTIMAL


N/A

© 2026 QTL. All rights reserved | 155 Hill St. Milford, CT 06460 | 203-367-8777 | sales@QTL.lighting | www.QTL.lighting


Q-CAP WALA STATIC WHITE

24VDC Flexible Fixtures


1 PRODUCT - DIMENSIONS

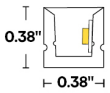


Profile
(Standard)

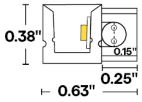


Profile
(Seamless bare wire)

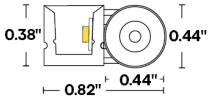

Profile
(Seamless barrel)

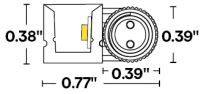

Profile
(Seamless CON6-24)

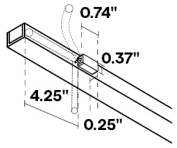


Seamless Omnidirectional
wireways (S5, S6, P5, P6)

Shown with bare wire
connectors vary


BEND RADIUS

Side Bend

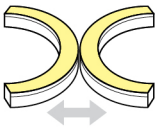


6" bending radius

FLEXIBILITY

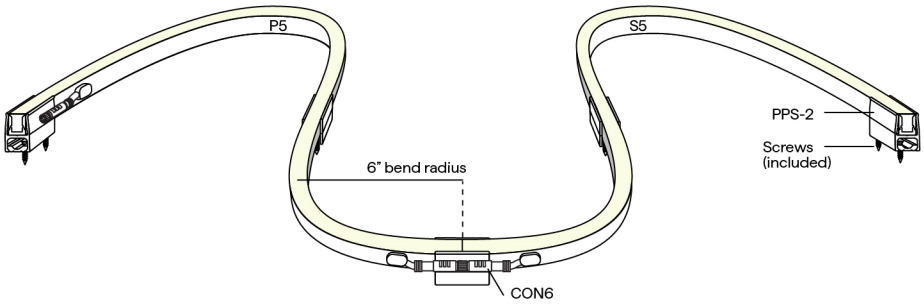

2 MOUNTING

WSC

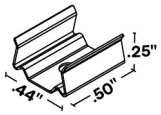


White Snug Clip
Indirect uplight

To order separately use WSC-02

Each clip comes with a #4x5/8" flat screw


PPS-2

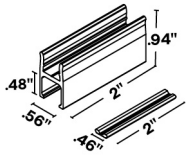

PVC Mounting Clip

To order separately use MICRO5-PPS2

PPS-96

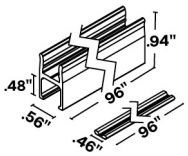


96" straight linear run

To order separately use MICRO5-PPS-96

Each clip comes with a #6" flat screw


PPS-LP-2

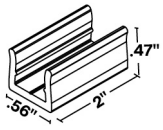

Low profile PVC
Mounting Clip

To order separately use MICRO5-PPS-LP-2

PPS-LP-96

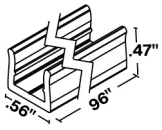

Low profile PVC channel
96" straight linear run

To order separately use MICRO5-PPS-LP-96

Each clip comes with a #6" flat screw

© 2026 QTL. All rights reserved | 155 Hill St. Milford, CT 06460 | 203-367-8777 | sales@QTL.lighting | www.QTL.lighting


Specification subject to change. Rev-10-13-26

Q-CAP WALA STATIC WHITE

24VDC Flexible Fixtures

MOUNTING CONTINUED

BN-SB

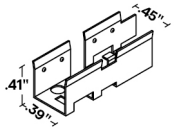

BENDIT Channel
Horizontal Stainless Steel
Flexible Channel

Continuous mounting solution for flexible fixtures, 16' or 32' field cuttable lengths

To order separately use either MICRO5-BN-SB-SST-16', MICRO5-BN-SB-SST-32', MICRO5-BN-SB-WH-16', or MICRO5-BN-SB-WH-32'

64 #4-40 1/2" screws provided per 16'

4/5 DELIVERED LUMENS

[Calculated L70 = 40000 hrs]
Tested with WALA-SW-WSC-DRY

CCT	1.0W/FT				2.0W/FT				4.0W/FT			
	ENC/CL		ENC/TL		ENC/CL		ENC/TL		ENC/CL		ENC/TL	
	LM	CRI	LM	CRI	LM	CRI	LM	CRI	LM	CRI	LM	CRI
2200K	**	**	**	**	**	**	**	**	**	**	**	**
2400K	39	93	38	93	102	93	97	92	259	93	246	93
2700K	40	94	35	96	104	93	92	95	263	94	239	96
3000K	40	96	39	96	105	96	103	96	271	97	266	96
3500K	41	98	39	98	107	98	102	98	268	98	263	98
4000K	43	98	42	98	112	98	111	98	289	97	285	97

6 DIODE VISIBILITY

SW

ENC/CL - Clear Encapsulation



ENC/TL - Translucent Encapsulation



TEMPERATURE RATINGS

	1.0 W/FT		2.0 W/FT		4.0 W/FT	
	Min	Max	Min	Max	Min	Max
Ambient Operating Temp - Surface	-4°F	135°F	-4°F	130°F	-4°F	105F
Storage Temp	-4°F	140°F	-4°F	140°F	-4°F	140°F
Installation Temp	50°F	100°F	50°F	100°F	50°F	100°F

© 2026 QTL. All rights reserved | 155 Hill St. Milford, CT 06460 | 203-367-8777 | sales@QTL.lighting | www.QTL.lighting

Q-CAP WALA STATIC WHITE


24VDC Flexible Fixtures

BUG RATING

WATTAGE	B	U	G
1.0 (ALL CCTs), 2.0 (ALL CCTs), 4.0 (ALL CCTs)	B0	U1	G0


7 WIRE INPUT/OUTPUT

SINGLE (Input only)

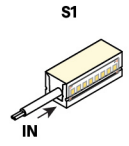


End Feed

PASS THROUGH (Input/Output) - Only applicable for Non-Field Cuttable Q-CAP

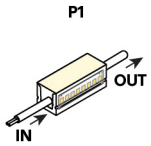


End Feed

SEAMLESS SINGLE (Input only)

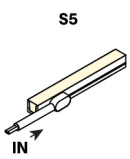


Seamless Feed

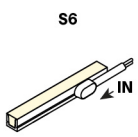


Seamless Feed

SEAMLESS PASS THROUGH (Input/Output) - Only applicable for Non-Field Cuttable Q-CAP

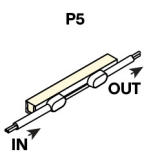


Seamless Feed

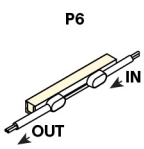


Seamless Feed

CONFIGURATION OPTIONS

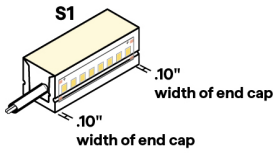


Single End Feed

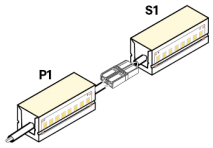


Connection by others

Non-Continuous End Feed

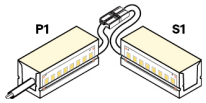


Connection by others


Non-Continuous Corner Feed

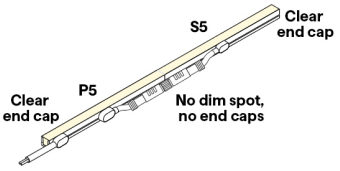


Seamless Side Feed

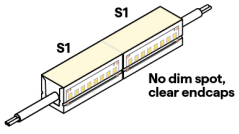

Continuous End to End Feed

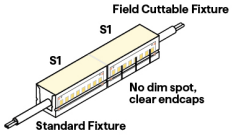


Field Cuttable - Continuous End to End Feed

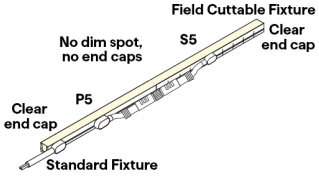

Field Cuttable - Seamless Side Feed

FIELD CUTTABLE MARKING

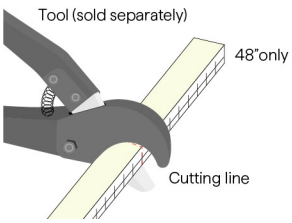

Field cuttable fixtures are sold in 4' increments and go at the end of a run, allowing for easy field adjustment



Note: Only FC fixtures are field cuttable — Do not attempt to cut non FC fixtures.
Cut only on the marked cut lines. Only cut from non-feed end. Do not attempt to cut while power is on.

© 2026 QTL. All rights reserved | 155 Hill St. Milford, CT 06460 | 203-367-8777 | sales@QTL.lighting | www.QTL.lighting


Q-CAP WALA STATIC WHITE

24VDC Flexible Fixtures

8 / 9 CONNECTOR/WIRE – IN/OUT


Connector/Wire In or Out not needed to specify product. Typical selection is S1 for Wire Input/Output, BW for Connector/Wire In, N/A for Connector/Wire Out, and WH for End Caps

BW

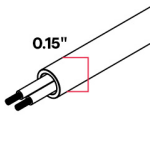

Bare Wire 24"
22 AWG

BRL

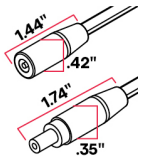


Barrel 6" - DRY/DMP | 22 AWG

BRL



Barrel 6"- WET | 22 AWG


CON6/CON24

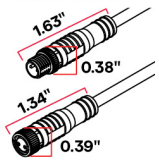

6" or 24" Overall
Wire Connector | 22 AWG
IP67 Rated, UL Listed

10 END CAPS (NO FEED)


CL

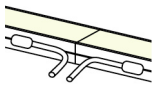

Clear endcaps
.0" added at end

.00" dim spot

WH
(only used in A. Non-Field Cuttable Q-CAP)

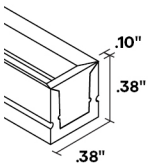


White endcaps
.0" added at end

.10" dim spot

END CAPS (WITH FEED)

End Feed

S1, P1

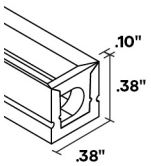


White endcaps
.0" added at end

.225" dim spot

11 LENGTH - WIRING DETAIL


Available in 1" increments 12"-191"

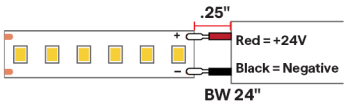

12 EXACT/OPTIMAL FIXTURE LENGTH

E/O Length Calculator → E/O Explained →

Exact fixtures are the exact length specified +0 -1/8". Optimal fixtures' length is rounded down based on LED cut points to allow the fixture to be illuminated end to end. For runs with multiple fixtures that need to fill a specific length, it's recommended to order all optimal fixtures with an exact fixture at the end of the run.

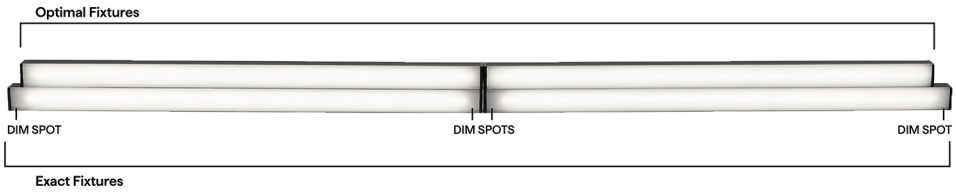


© 2026 QTL. All rights reserved | 155 Hill St. Milford, CT 06460 | 203-367-8777 | sales@QTLlighting | www.QTLlighting

Q-CAP WALA STATIC WHITE





24VDC Flexible Fixtures

SW ENC LENGTHS BY INCH

EXACT LENGTH

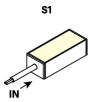Requested Length	Potential dim spot on either end of a S1 fixture
	 End Feed
12"	0.5"
13"	0.5"
14"	0.5"
15"	0.5"
16"	0.5"
17"	0.5"
18"	0.5"
19"	0.5"
20"	0.5"
21"	0.5"
22"	0.5"
23"	0.5"
24"	0.5"
36"	0.5"
48"	0.5"
60"	0.5"
72"	0.5"
84"	0.5"
96"	0.5"

OPTIMAL LENGTH

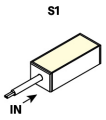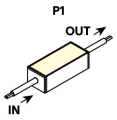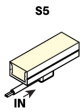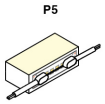Requested Nominal Length	S1	P1	S5 & S6 & P5 & P6	
	 End Feed	 End Feed	 Seamless Feed	 Seamless Feed
12"	11.50"	11.75"	11.25"	
13"	12.50"	12.75"	12.25"	
14"	13.50"	13.75"	13.25"	
15"	14.50"	14.75"	14.25"	
16"	15.50"	15.75"	15.25"	
17"	16.50"	16.75"	16.25"	
18"	17.50"	17.75"	17.25"	
19"	18.50"	18.75"	18.25"	
20"	19.50"	19.75"	19.25"	
21"	20.50"	20.75"	20.25"	
22"	21.50"	21.75"	21.25"	
23"	22.50"	22.75"	22.25"	
24"	23.50"	23.75"	23.25"	
36"	35.50"	35.75"	35.25"	
48"	47.50"	47.75"	47.25"	
60"	59.50"	59.75"	59.25"	
72"	71.50"	71.75"	71.25"	
84"	83.50"	83.75"	83.25"	
96"	95.50"	95.75"	95.25"	

COMPATIBLE POWER SUPPLIES

See power supplies cut sheets for more information. Data subject to change, all data has +/- 5% tolerance.

DIM TO LEVEL	INDOOR	OUTDOOR
	MICRO 5-SW	MICRO 5-SW
Dim to Black	Q6M-DC+CAP QTM-DC+CAP iQ-PH+QD1	QOM-DC+CAP QOM-PH
0.1%	QT-CAB-QZ-PH/0-10V QT-CAB-eLED+0-10V QT-CAB-eLED+0-10V-AWN QT-CAB-eLED+DALI-DT6 QT-CAB-eLED+DALI-DT6-AWN QTM-eLED+0-10V QTM-eLED+0-10V-AWN QTM-eLED+DALI-DT6 QTM-eLED+DALI-DT6-AWN QZ-BOWTIE+DIMMER QZ-DMX QZ-PRO-PH/0-10V QZ-STICK-PH/0-10V QZLP	Q-SET-QZ-DMX Q-SET-QZ-PH/0-10V Q-SET-eLED+0-10V QOM-eLED+0-10V QOM-eLED+DALI-DT6 QOM-eLED+DALI-DT6-PS QZ-DMX QZ-PRO-PH/0-10V
1%	Q-DIM QTM-eLED(E) QZ-DALI-DT6	Q-SET+QZ-DALI-DT6 QZ-DALI-DT6
10%	Non-Dim Power Supply with SW App Dongle	Q-HEX-mini-DC Q-SET-mLED

© 2026 QTL. All rights reserved | 155 Hill St. Milford, CT 06460 | 203-367-8777 | sales@QTL.lighting | www.QTL.lighting

Q-CAP WALA STATIC WHITE

24VDC Flexible Fixtures

DIMMING PROTOCOL	INDOOR	OUTDOOR
	MICRO 5-SW	MICRO 5-SW
Non-Dim	QT-CAB-eLED-ND QTM-eLED-ND QZ-ND	Q-SET-QZ-ND Q-SET-eLED-ND QOM-eLED-ND QZ-ND
Phase	Q6M-DC+CAP QT-CAB-QZ-PH/0-10V QTM-DC+CAP QTM-eLED(E) QZ-BOWTIE+DIMMER QZ-PRO-PH/0-10V QZ-STICK-PH/0-10V QZLP iQ-PH+QD1	Q-HEX-mini-DC Q-SET-QZ-PH/0-10V Q-SET-mLED QOM-DC+CAP QOM-PH QZ-PRO-PH/0-10V
0-10V	QT-CAB-QZ-PH/0-10V QT-CAB-eLED+0-10V QT-CAB-eLED+0-10V-AWN QTM-eLED+0-10V QTM-eLED+0-10V-AWN QZ-PRO-PH/0-10V QZ-STICK-PH/0-10V QZLP	Q-SET-QZ-PH/0-10V Q-SET-eLED+0-10V QOM-eLED+0-10V QZ-PRO-PH/0-10V
Lutron Athena	QT-CAB-eLED+0-10V-AWN QT-CAB-eLED+DALI-DT6-AWN QTM-eLED+0-10V-AWN QTM-eLED+DALI-DT6-AWN	
ECO System	QTM-eLED(E)	
DMX	QZ-DMX	Q-SET-QZ-DMX QZ-DMX
DALI-2: DT6	QT-CAB-eLED+DALI-DT6 QT-CAB-eLED+DALI-DT6-AWN QTM-eLED+DALI-DT6 QTM-eLED+DALI-DT6-AWN QZ-DALI-DT6	Q-SET+QZ-DALI-DT6 QOM-eLED+DALI-DT6 QZ-DALI-DT6
SCENE App Dimmed	Non-Dim Power Supply with SW App Dongle	

COMPATIBLE MOUNTING ACCESSORIES

QUOVA-MICRO




QUOVA Knife Edge

NJ-MICRO



J Mounting Bracket

BL-MICRO

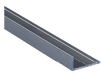

Backwards L Mounting Bracket

NL-MICRO



L Mounting Bracket

SD-L-MICRO



L Mounting Bracket

iQ-QCAP-UNV-CUTTER



QTL recommended FC Cutter


COMPATIBLE WIRING ACCESSORIES

Q-mini-J



UL Listed, miniature junction box, DRY/DMP (WET rated with silicone)

Q-mini-J5

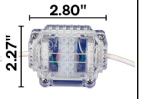

UL Listed, miniature junction box, DRY/DMP (WET rated with silicone)

BARREL-EXT



8ft barrel cable extender DRY ONLY

BARREL FOUR-FER



Splits lead from one to four LED Barrel connector fixtures, DRY/DMP

CON120-EXT



10ft Con cable extender DRY/DMP/WET

CON FOUR-FER



Splits lead from one to four LED Con connectors DRY/DMP/WET

© 2026 QTL. All rights reserved | 155 Hill St. Milford, CT 06460 | 203-367-8777 | sales@QTL.lighting | www.QTL.lighting

Specification subject to change. Rev-10-13-26

Q-CAP WALA STATIC WHITE

24VDC Flexible Fixtures

COMPATIBLE CONTROL ACCESSORIES

SCENE APP DONGLE



Wi-Fi or Bluetooth Connectivity

COMPATIBLE APPS

NFC APP



Read and write DMX addresses and adjust voltage

© 2026 QTL. All rights reserved | 155 Hill St. Milford, CT 06460 | 203-367-8777 | sales@QTL.lighting | www.QTL.lighting

Q-CAP WALA


Flexible Fixtures

Mounting

WSC-02:

WHITE SNUG CLIP

- For indoor/outdoor use
- Surface mounting
- Stainless steel/corrosion resistant
- Discrete mounting
- White glossy finish

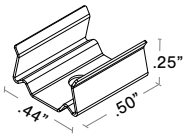


MOUNTING HARDWARE
- #4 flat screw (one provided for each clip)
- 832 Silicone (sold separately)


MICRO5-PPS-2:

PVC MOUNT CLIP

- For indoor/outdoor use
- Surface mounting
- Wire way feature
- Off white finish
- Can be mounted with or without PPS-BRACKET (**COVE FRIENDLY**)

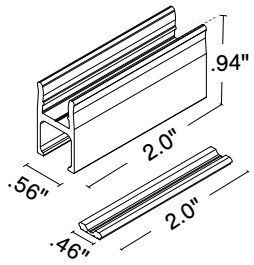

Built in wireway:
The PPS-BRACKET allows you to create a wire way under the PPS channel without any screws interfering

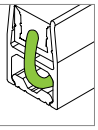


MOUNTING HARDWARE
- #6 flat head screw (1 screw for every 16")
- 832 Silicone (sold separately)

MICRO5-PPS-96 & MICRO5-PPS-FT:


PVC MOUNT CHANNEL

- 96" (**PPS-96**) or custom length (**PPS-FT**)
- For indoor/outdoor use
- Surface mounting
- Field modifications made easy
- Wire way feature
- Off white finish
- Can be mounted with or without PPS-BRACKET (**COVE FRIENDLY**)

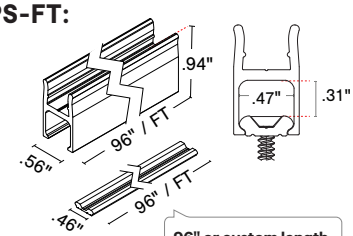

96" or custom length

Built in wireway:
The PPS-BRACKET allows you to create a wire way under the PPS channel without any screws interfering

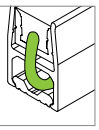


MOUNTING HARDWARE
#6 flat head screw (1 screw for every 16")
- 832 Silicone (sold separately)

MICRO5-PPS-LP-2:

PVC LOW PROFILE MOUNT CLIP

- For indoor/outdoor use
- Surface mounting
- Low profile mounting
- No wire way
- Off white finish

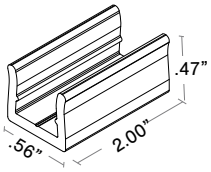


MOUNTING HARDWARE
- #6 Flat head screw (1 screw for every 16")
- 832 Silicone (sold separately)

MICRO5-PPS-LP-96 & MICRO5-PPS-LP-FT:

PVC LOW PROFILE MOUNT CHANNEL

- 96" (**PPS-LP-96**) or custom length (**PPS-LP-FT**)
- For indoor/outdoor use
- Surface mounting
- Low profile mounting
- No wire way
- Off white finish

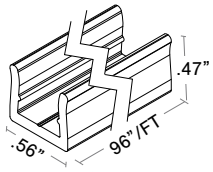

96" or custom length


MOUNTING HARDWARE
- #6 Flat head screw (1 screw for every 16")
- 832 Silicone (sold separately)

© 2024 QTL. All rights reserved | 155 Hill St. Milford, CT 06460 | 203-367-8777 | sales@QTL.lighting | QTL.lighting

Q-CAP WALA

Flexible Fixtures

Mounting Accessories

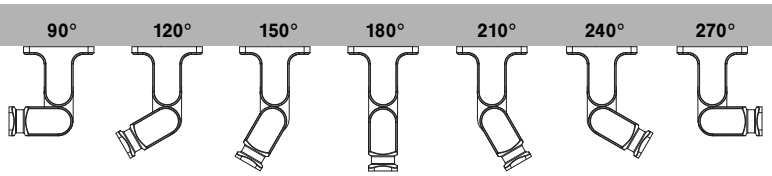


Q-ANGLE


(Full ordering guide and installation available for this product in the accessories section of website)

- Offset lighting to illuminate signs, artwork, etc.
- For indoor/outdoor use
- Wall, ceiling, or floor mounted
- Anodized aluminum/corrosion resistant
- Free moving rotating head which can be locked into specific angles
- Preset dial notches for easy adjustments from 90° to 270°


90° BACK VIEW

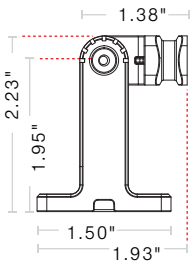

180° BACK VIEW

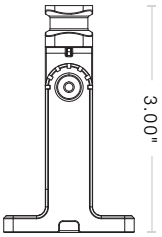


BASE; BOTTOM VIEW

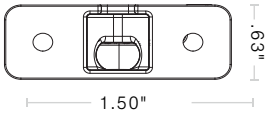

MOUNTING HARDWARE

- Mounting Clip
- 6-32 Fillister head screw
- 4-40 Flat head screw
- Drywall anchor (not provided)
- #6- 1¼ " wood screw

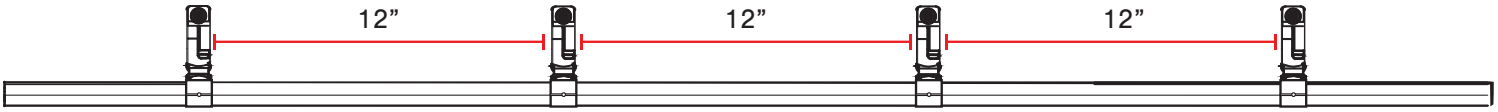

Q-ANGLE MUST BE MOUNTED EVERY 12"

SEE Q-ANGLE INSTALL FOR MORE INFORMATION


© 2024 QTL. All rights reserved | 155 Hill St. Milford, CT 06460 | 203-367-8777 | sales@QTL.lighting | QTL.lighting

WALA


Q-CAP HANDLING INSTRUCTIONS

WARNING: FRAGILE


Flexible fixtures contain sensitive electronics, requiring careful handling and installation to preserve their warranty. When unpacking flexible fixtures, handle them gently and test all fixtures upon receiving.

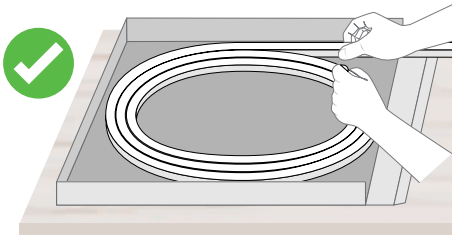


Keep the fixtures flat and supported when removing them from the box. Unroll them carefully on a flat surface and do not bend them against the intended bend direction.

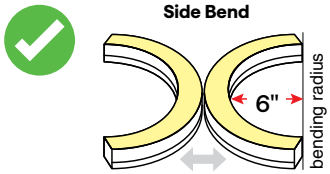


This WALA fixture can only be side bent. Do not bend the fixture more than a 6" radius.

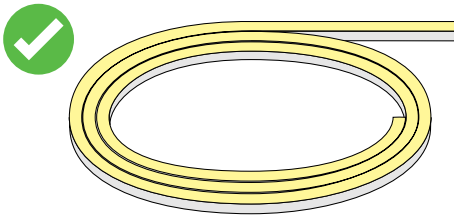


Powering the fixtures prior to installing will warm them up and make them more flexible, preventing damage.

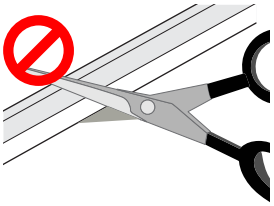


Only FC fixtures are field cuttable. Do not attempt to cut non-FC fixtures. Field modifications void warranty.

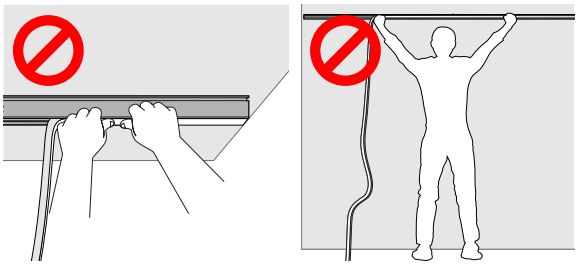

Do not let any portion of the fixture hang in any direction during installation. Use two people to install to ensure the fixture does not hang.

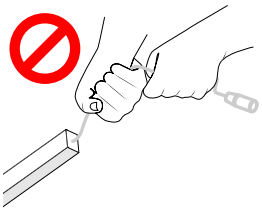

Do not grab or pull by the wire feeds.

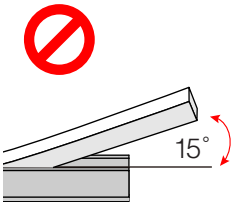

Do not bend the fixture more than 15 degrees when installing into mounting brackets or channels.

MISHANDLING OF FIXTURES DURING INSTALLATION VOIDS WARRANTY

TEMPERATURE RATINGS

Static White	1.0 W/FT		2.0 W/FT		4.0 W/FT	
	Min	Max	Min	Max	Min	Max
Ambient Operating Temp - Surface	-4°F	135°F	-4°F	130°F	-4°F	105°F
Storage Temp	-4°F	140°F	-4°F	140°F	-4°F	140°F
Installation Temp	50°F	100°F	50°F	100°F	50°F	100°F

Tunable & Warm Dim	DW 2.0 W/FT	
	Min	Max
Ambient Operating Temp - Surface	-4°F	135°F
Storage Temp	-4°F	140°F
Installation Temp	50°F	100°F

RGB	4.0 W/FT	
	Min	Max
Ambient Operating Temp - Surface	-4°F	110°F
Storage Temp	-4°F	140°F
Installation Temp	50°F	100°F

© 2025 QTL. All rights reserved | 155 Hill St. Milford, CT 06460 | 203-367-8777 | sales@QTL.lighting | QTL.lighting


Q-CAP WALA

Q-CAP Flexible Fixtures Installation Instructions

ATTENTION: Please read all instructions BEFORE installation

- Product to be installed by a licensed electrician - Field modifications void warranty
- Use only with Class 2 power supply unit — Warranty only valid with QTL power supplies
- Surface mount or recessed in millwork
- Not rated for walkover
- Input Voltage: 24VDC
- Diagrams for representation only and not to scale.

METHODS OF INSTALLATION

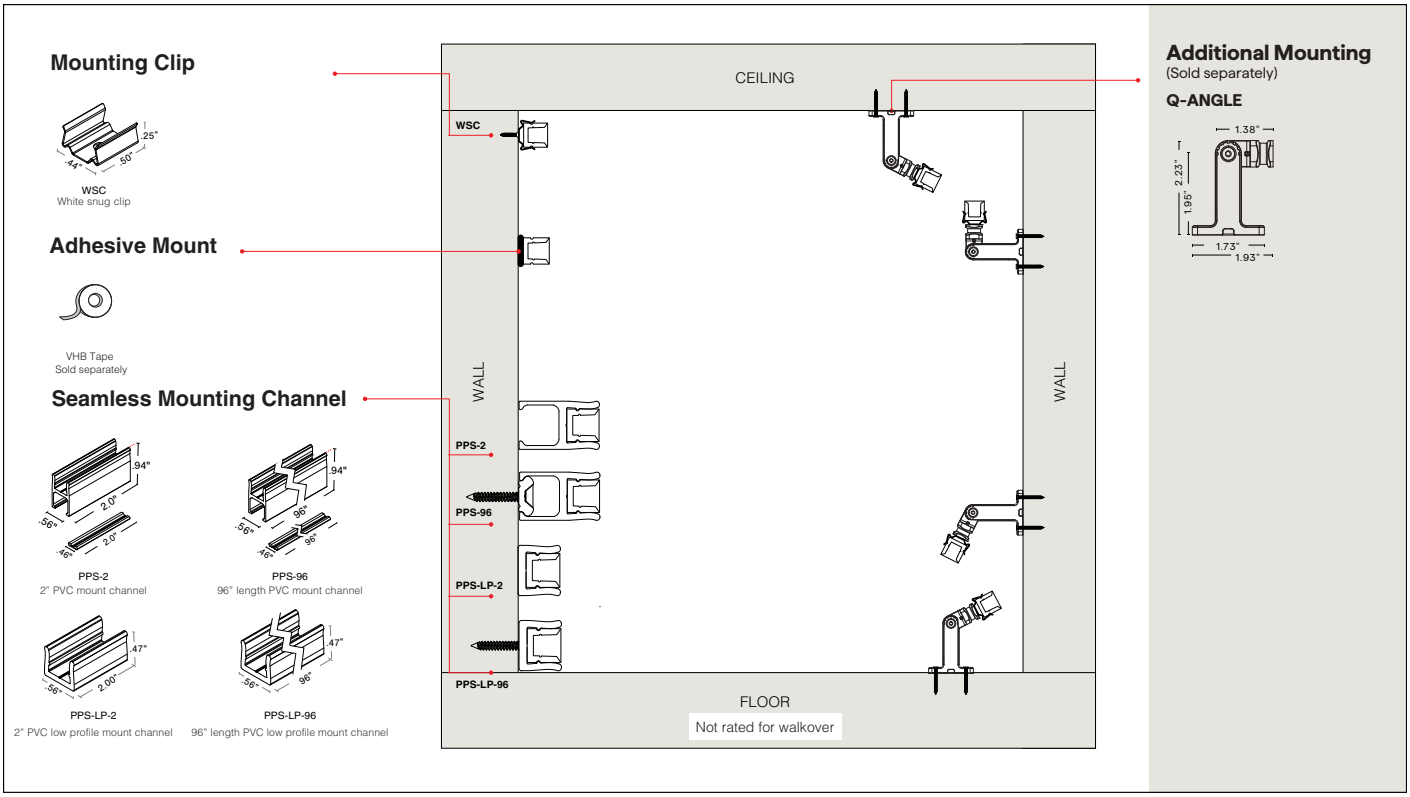

Mounting Method

- VHB (page 6-7)
- WSC (page 8)
- BN-SB (page 9)
- PPS-2 (page 10)
- PPS-LP-2 (page 11)
- PPS-96 (page 12)
- PPS-LP-96 (page 13)


© 2026 QTL. All rights reserved | 155 Hill St. Milford, CT 06460 | 203-367-8777 | sales@QTL.lighting | QTL.lighting

Q-CAP WALA


Q-CAP Flexible Fixtures Installation Instructions




WALA Profile

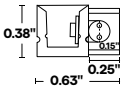


WALA Profile
(Seamless BW)

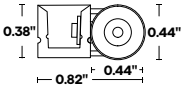


WALA Profile
(Seamless BRL)

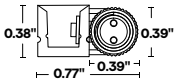

WALA Profile
(Seamless CON24 SW)

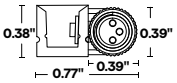

WALA Profile
(Seamless CON24 DW)

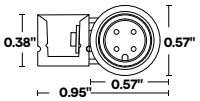


WALA Profile
(Seamless CON24 RGB)

COMPONENTS & HARDWARE

Alternate screw lengths can be used in installation as long as the screw diameter size is consistent with the included screw diameter size

MOUNTING CLIP

WSC

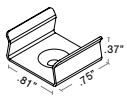

White snug clip

Included

- #6 Flat Screw (one provided for each clip)

- White snug clip included with side graze channel
- 2 white snug clips provided per first 12", 1 for each additional 12".Other mounting styles incur additional charge, see price guide for details

ADHESIVE SOLD SEPARATELY


VHB TAPE



TAPE-VHB-IP20

SEAMLESS MOUNTING CLIP & SEAMLESS MOUNTING CHANNEL

PPS-2

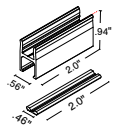


PVC mounting clip

Included

- #8 flat head screw (one provided for each clip)
- Built in wireway

- Join two fixtures together

PPS-96

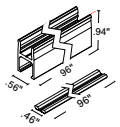


PVC channel

Included

- #8 flat head screw (1 screw for every 16")
- Built in wireway

- Support the fixtures

PPS-LP-2

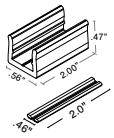


Low profile
PVC mounting clip

Included

- #8 flat head screw (one provided for each clip)
- No wireway

- Join two fixtures together

PPS-LP-96

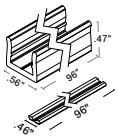


Low profile
PVC channel

Included

- #8 flat head screw (1 screw for every 16")
- No wireway

- Support the fixtures

MICRO5-BN-UD

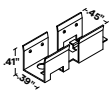


Vertical Flexible
Channel


Included

- #4-40 1/2" screws (64 screws for every 16')


© 2026 QTL. All rights reserved | 155 Hill St. Milford, CT 06460 | 203-367-8777 | sales@QTL.lighting | QTL.lighting

CONTINUOUS WIRING CONFIGURATION OPTIONS

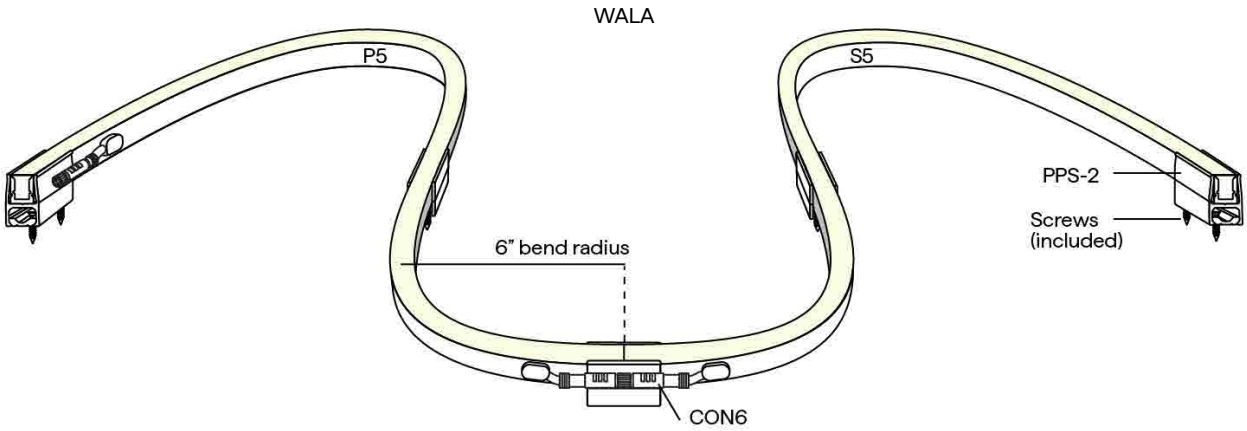

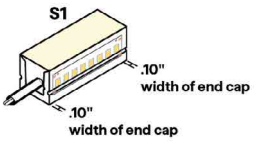


Single End Feed

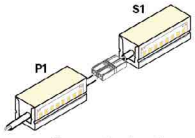


Connection by others

Non-Continuous End Feed

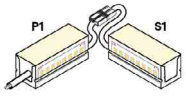


Connection by others


Non-Continuous Corner Feed

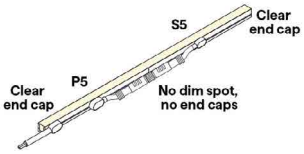


Seamless Side Feed

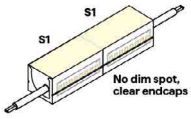

Continuous End to End Feed

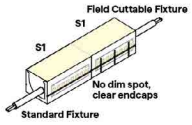

Field Cuttable - Continuous End to End Feed

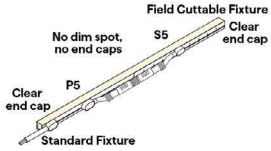

Field Cuttable - Seamless Side Feed


Review wire method to ensure clean installation prior to mounting finished fixture.


NOTE: Additional wire methods include:
S1, S5: Connector/Wire Input only
P1, P5: Connector/Wire Input and Output

© 2026 QTL. All rights reserved | 155 Hill St. Milford, CT 06460 | 203-367-8777 | sales@QTL.lighting | QTL.lighting

FIELD CUTTABLE


- Field cuttable fixtures are sold in 4' increments and go at the end of a run, allowing easy field adjustment
- Only FC fixtures are field cuttable - DO NOT CUT NON-FIELD CUTTABLE FIXTURES
- Do not attempt to cut while power is on

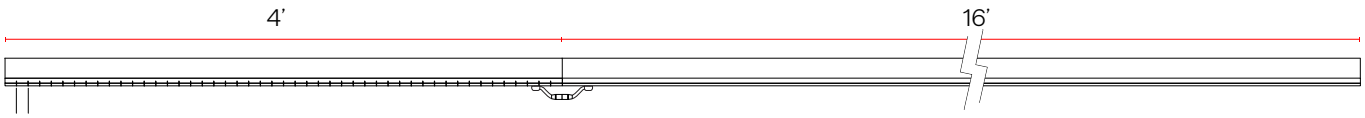

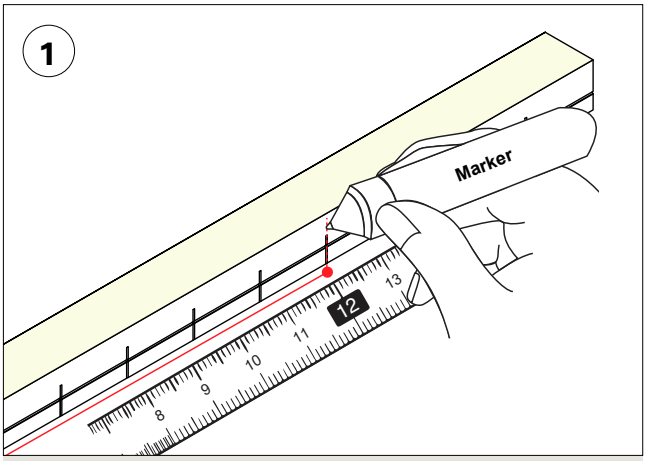

Mark desired length on field cuttable housing on the cut line.

NOTE: Only Cut on the marked cut lines. Only cut from non-feed end.

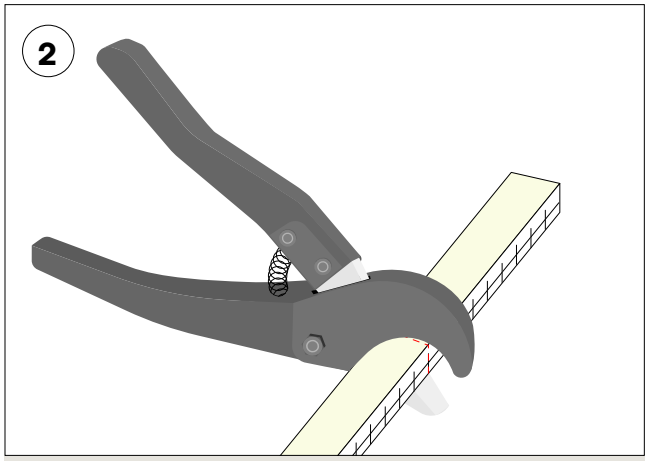


Cut with Q-CAP cutter tools (sold separately).

© 2026 QTL. All rights reserved | 155 Hill St. Milford, CT 06460 | 203-367-8777 | sales@QTL.lighting | QTL.lighting

SURFACE MOUNTING METHOD

SURFACE PREPARATION


1

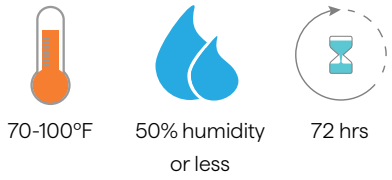

Temperature and environmental concerns:


- Ideal application environment is 70-100°F in 50% humidity or less.
- Minimum application temperature: 50°F
- This temperature and humidity should be maintained for 72 hours after application for maximum holding force.

2

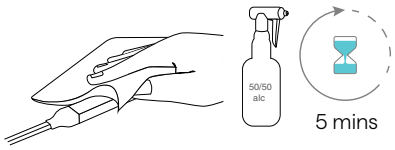

Using a 50/50 alcohol mix, thoroughly clean the backside of the fixture and the surface area where fixture will be installed. Allow 5 minutes to dry.

3

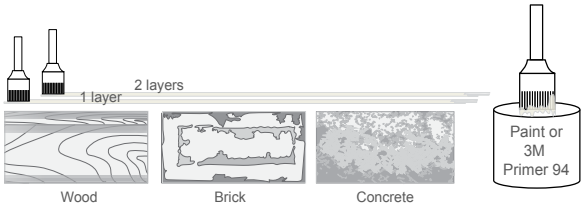


For porous materials (Wood, Brick, Concrete etc.) apply two layers of paint or primer to the surface. This will help create a better bonding surface for these materials. This can be purchased from local hardware store.

MATERIALS	SUGGESTED EPOXIES
Concrete, Stone, Cinderblock, Metal, and Brick	Loctite Metal and Concrete Two-Part Epoxy
ABS, Fiberglass, Plastic, and PVC	Loctite Plastic Two-Part Epoxy
Tile, Wood, Ceramic, Glass, or Metal	Loctite Clear Two-Part Epoxy
All Purpose	Strong Stik


© 2026 QTL. All rights reserved | 155 Hill St. Milford, CT 06460 | 203-367-8777 | sales@QTL.lighting | QTL.lighting

SURFACE MOUNTING METHOD: **VHB ADHESIVE MOUNT**

BEFORE installation, the surface must be thoroughly cleaned and dried for maximum bond strength.

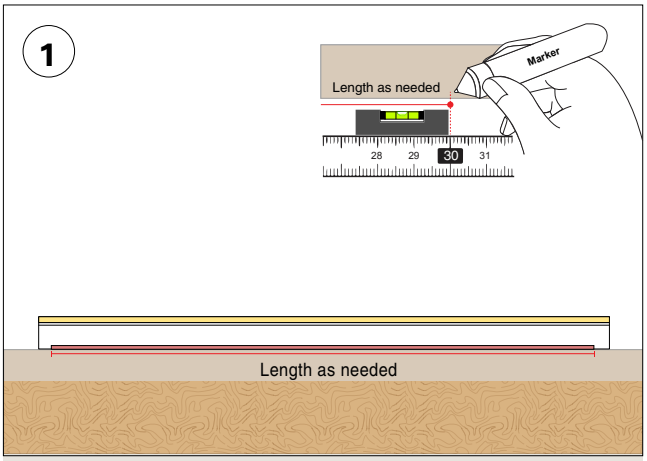


Determine the fixture(s) location and positioning on desired surface before adhering fixture to surface. Make any necessary reference markings to indicate extrusion placement.

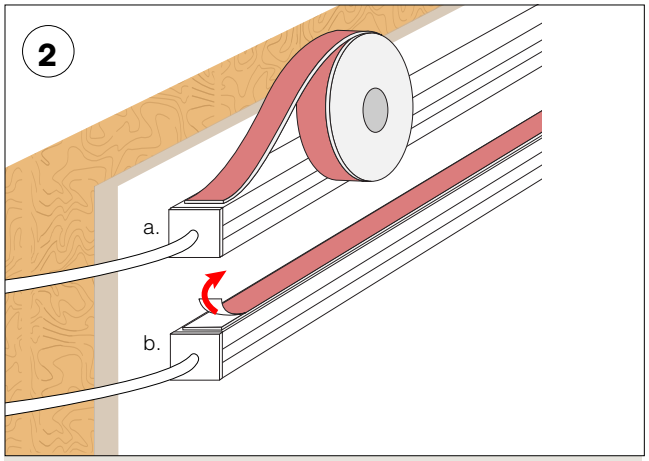

a. To adhere the VHB adhesive, peel the white film back while evenly applying the tape to the mounting side of the extrusion. The red side should be visible.

b. Remove the red film and position extrusion in place according to your previous reference marking(s).

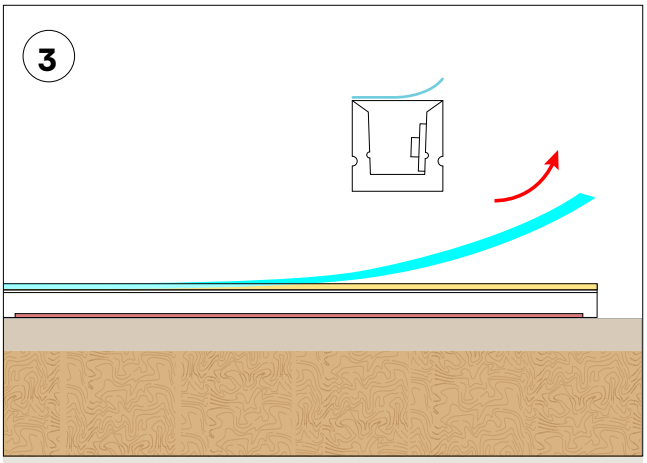


Remove protective film from the surface of the extrusion's lens.

NOTES: *EPOXY ALTERNATIVE: For improved bonding strength, apply a small amount of epoxy at each end. Refer to table on page 6 for suggested epoxies. These can be purchased at a local hardware store. Please follow all manufacturer instructions for suggested epoxy.*


© 2026 QTL. All rights reserved | 155 Hill St. Milford, CT 06460 | 203-367-8777 | sales@QTL.lighting | QTL.lighting

SURFACE MOUNTING METHOD: **WHITE SNUG CLIP**

- 2 clips provided per first 12", 1 for each additional 12"

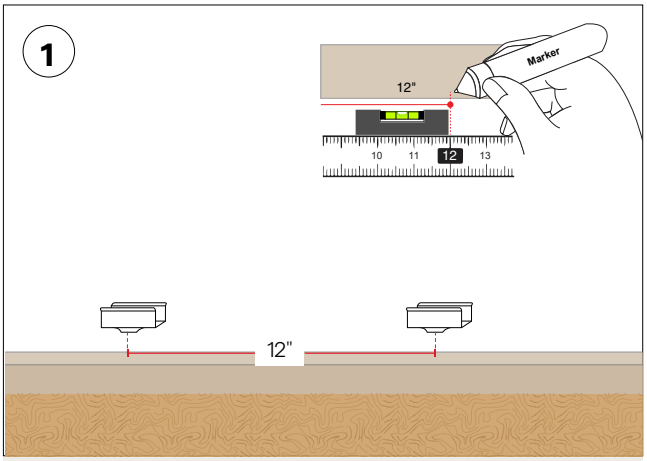


Determine the fixture(s) location and positioning on desired surface; evenly distribute clips. Make any necessary reference markings to indicate where each clip is to be secured in place. Recommended every 12".

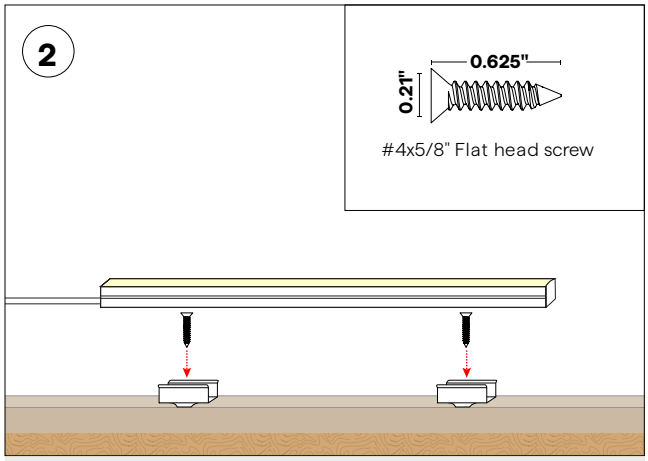

- Secure clips using the #6 flat head hardware provided
- Ensure the screw head is flush with the clip's base.


NOTE: Flat head screw type is dependent on surface/application material Alternative flat head screws may be required. Refer to the surface material manufacturer for suggested screw type.

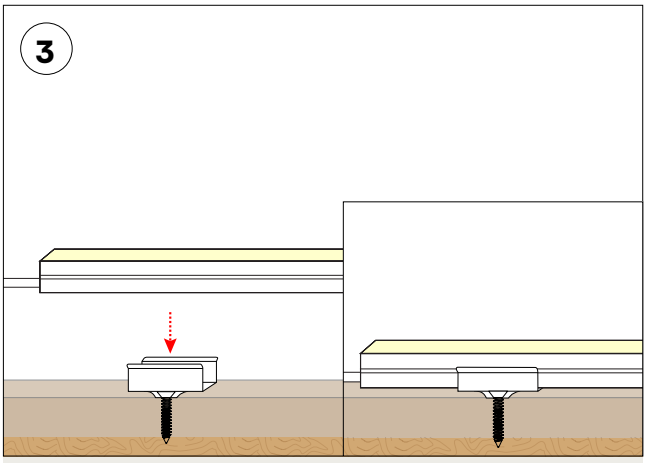

Snap fixture onto clips.


© 2026 QTL. All rights reserved | 155 Hill St. Milford, CT 06460 | 203-367-8777 | sales@QTL.lighting | QTL.lighting

SURFACE MOUNTING METHOD: **BN-SB**

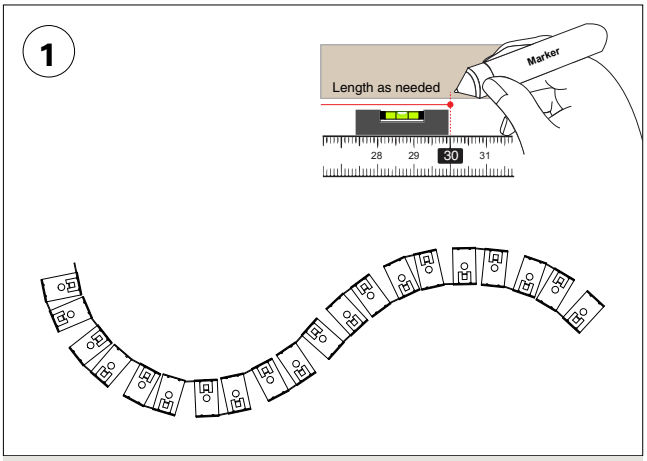


Determine the fixture(s) location and positioning on desired surface and arrange the BENDIT channel into the desired shape. Make any necessary reference markings to indicate where the channel is to be secured in place.

NOTE: The bend of the channel cannot exceed the bend of the fixture, Bending past the recommended amount can damage the fixture, Please see Q-CAP fixture bend radius chart or fixture cut sheet

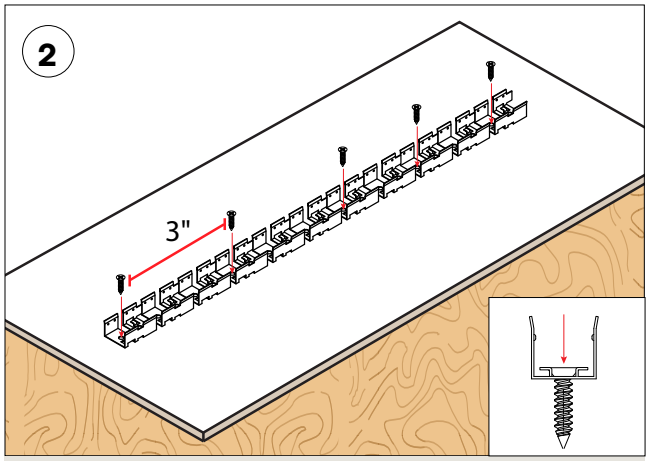

Use #4 tapping screws to make shape desired while not exceeding fixture bend radius. Recommended 1 screw approximately every 3”

NOTE: Screws should be secured all the way down.

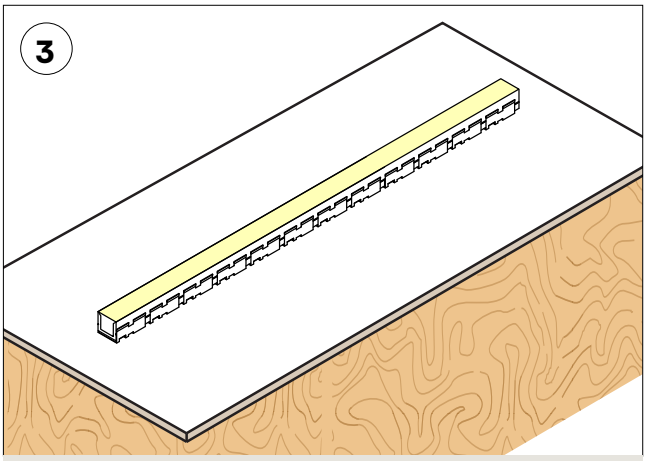


Press fit the fixture into the channel until secure.

Q-CAP Fixture Bend Radius			
Fixture	Vertical Bend	Horizontal Bend	Helical Bend
ANYBEND	9"	9"	-
BOXA	6"	-	-
KURV	-	6"	-
KURV-BK	-	10"	-
LUME	6"	-	-
NEXUS	4"	-	4"
WALA	-	6"	-
WALA	6"	-	-
WURM	6"	-	6"
ZALA	-	6"	-


© 2026 QTL. All rights reserved | 155 Hill St. Milford, CT 06460 | 203-367-8777 | sales@QTL.lighting | QTL.lighting

SEAMLESS MOUNTING METHOD: **PPS-2**


- Connects two seamless fixtures, with or without wire exit
- 2" PVC mount channel
- Built in wireway

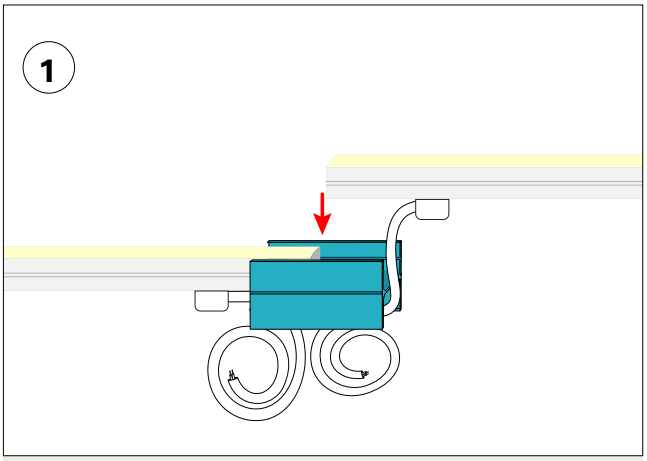

Press both fixtures into PPS channel.

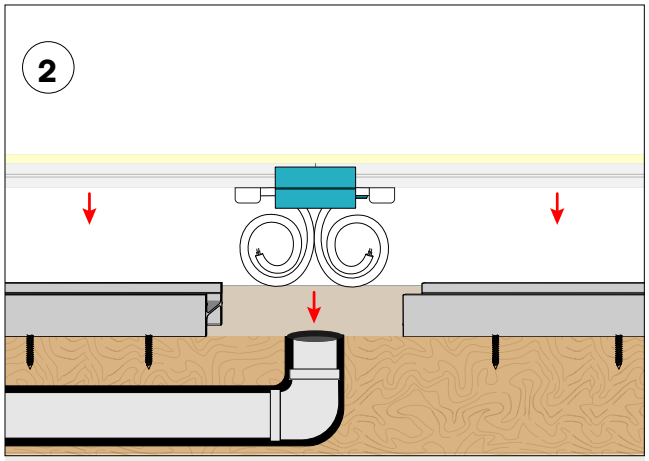

Snap fixture into mounted PPS channel. Align the wire exit with conduit and leave a space in the bracketing for the wire exits.

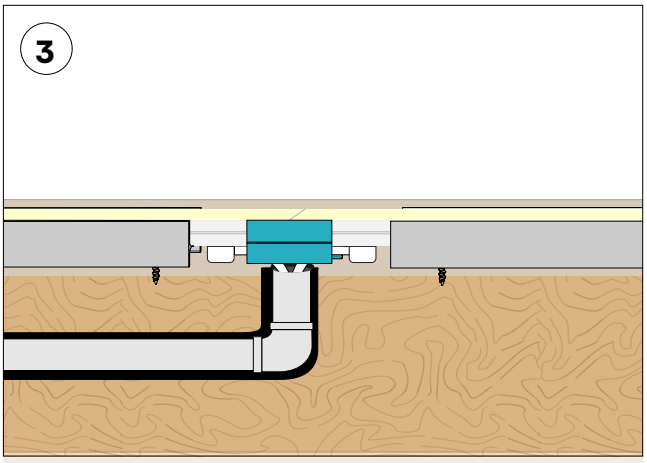


Finished assembly for seamless feed mounting


© 2026 QTL. All rights reserved | 155 Hill St. Milford, CT 06460 | 203-367-8777 | sales@QTL.lighting | QTL.lighting

SEAMLESS MOUNTING METHOD: **PPS-LP-2**


- Connects two fixtures, with no wire exit
- 2" low profile PVC mount channel

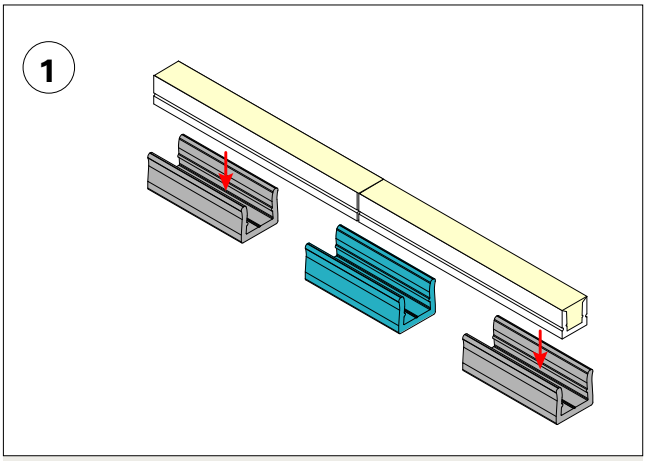

Snap in 2" channel.

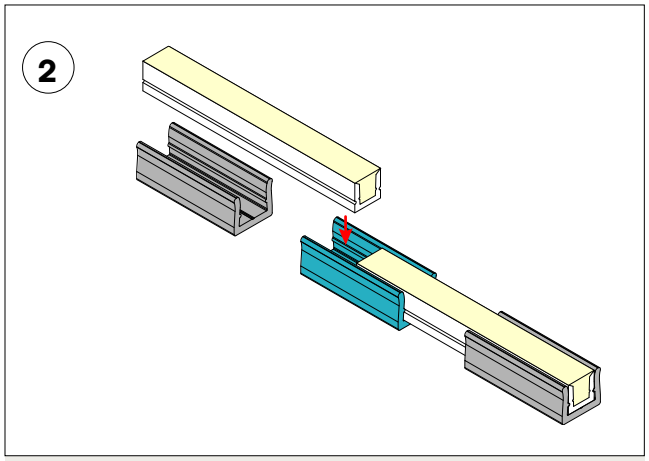

Press fixture into mounted PPS channel.

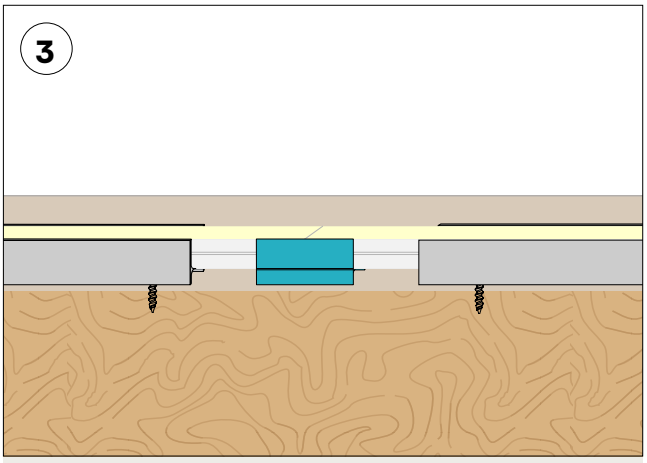


Finished assembly for end feed mounting

© 2026 QTL. All rights reserved | 155 Hill St. Milford, CT 06460 | 203-367-8777 | sales@QTL.lighting | QTL.lighting


SEAMLESS MOUNTING METHOD: **PPS-96**


- Support two seamless fixtures, with or without wire exit
- 96" (PPS-96)
- Built in wireway

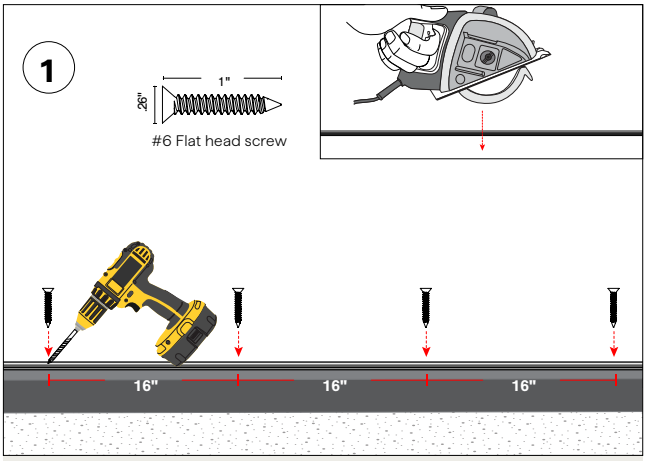

The PPS-BRACKET can be field cuttable and cut to whatever length your application requires. The PPS-BRACKET can be installed as a full length of 96", multiple smaller pieces, or end to end for longer seamless runs.


Using pre-drilled pilot holes screw the #6 flat head screws to mount the PPS-BRACKET (1 screw every 16").

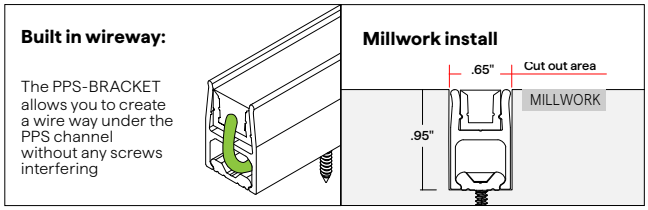

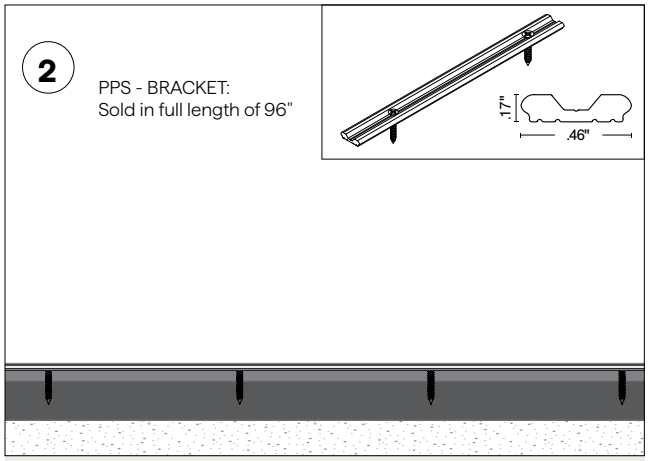

Using pre-drilled pilot holes, use the #6 flat head screws to mount the PPS-BRACKET.

NOTE: For drywall applications mount directly into a stud.

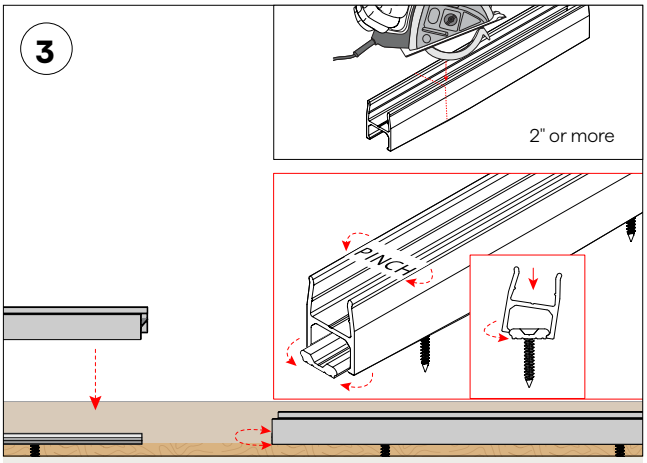



To mount, pinch the upper half of the PPS-96 while you pivot it around one side of the PPS-BRACKET and push-in until you hear it snap into place. The PPS-96 flexes around the PPS-BRACKET to create a solid, and secure snap on connection.

© 2026 QTL. All rights reserved | 155 Hill St. Milford, CT 06460 | 203-367-8777 | sales@QTL.lighting | QTL.lighting

SEAMLESS MOUNTING METHOD: **PPS-LP-96**


- Support two fixtures, without built-in wireway
- 96" (PPS-LP-96) low profile PVC mount channel

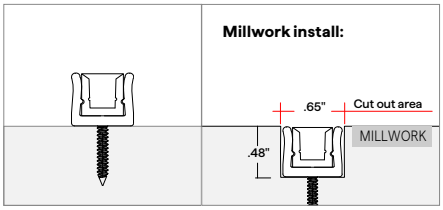

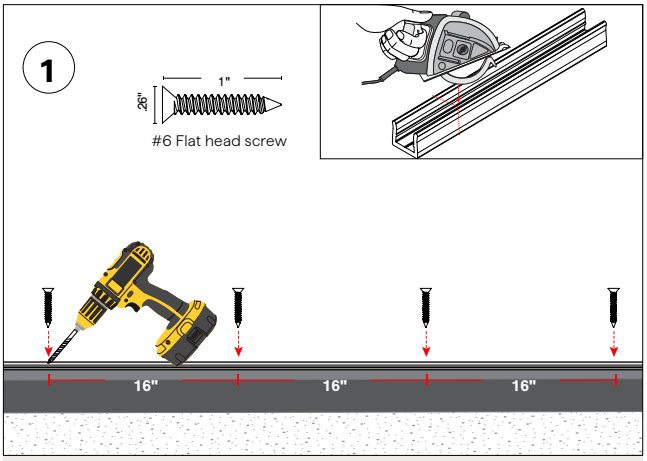


The PPS-LP-96 can be field cuttable and cut to whatever length your application requires. The PPS-LP-96 can be installed as a full length of 96", multiple smaller pieces, or end to end for longer seamless runs.

Drill holes (1 hole/screw every 16") into the PPS-LP

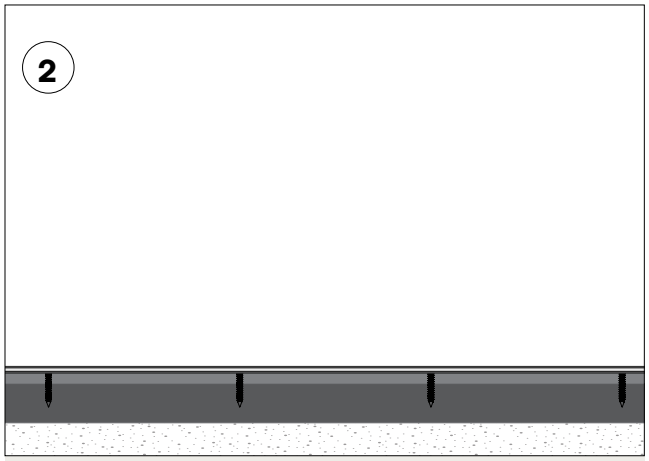

Using pre-drilled holes, use the #6 flat head screws to mount the PPS-LP.

NOTE: For drywall applications mount directly into a stud.

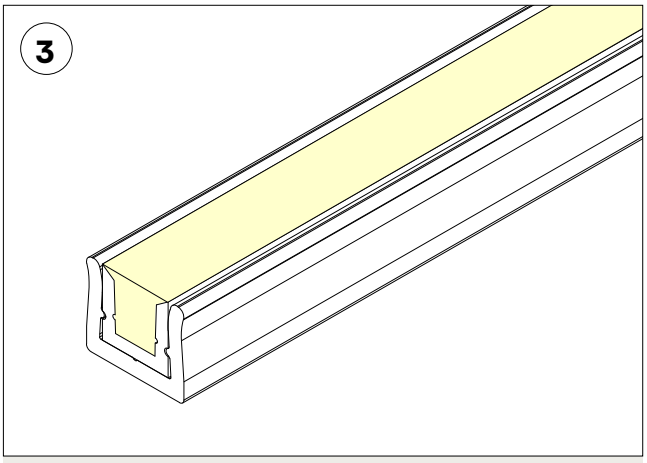

Snap fixture into PPS-LP.

© 2026 QTL. All rights reserved | 155 Hill St. Milford, CT 06460 | 203-367-8777 | sales@QTL.lighting | QTL.lighting

Q-CAP WALA-SW

Flexible Fixtures Color Data

2400K 1.0W ENC/CL

2494 K

CRI: 93.0

CRI R9: 67.9

TM30 Rf: 89.9

TM30 Rg: 103.7

CQS: 87.4


X: 0.476


Y: 0.410


U: 0.273

V: 0.353

Δuv: -0.0012

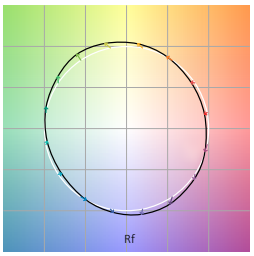

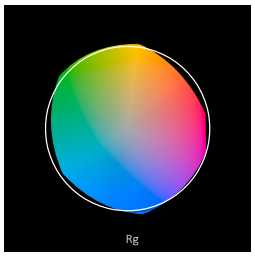

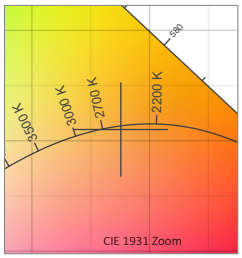

R1	R2	R3	R4	R5	R6	R7	R8	R9	R10	R11	R12	R13	R14	R15
94.4	95.4	93.5	93.9	93.2	94.3	93.4	85.9	67.9	87.1	94.5	82.1	94.7	95.0	91.1
Q1	**Q2**	**Q3**	**Q4**	**Q5**	**Q6**	**Q7**	**Q8**	**Q9**	**Q10**	**Q11**	**Q12**	**Q13**	**Q14**	**Q15**
85.4	94.5	84.9	87.0	88.2	83.9	81.6	87.2	95.0	89.5	89.9	90.4	91.3	87.7	86.4
C1	**C2**	**C3**	**C4**	**C5**	**C6**	**C7**	**C8**	**C9**	**C10**	**C11**	**C12**	**C13**	**C14**	**C15**	**C16**
92.2	91.7	85.6	88.6	90.3	88.3	87.3	90.3	92.8	92.6	89.6	88.5	91.2	86.9	91.1	88.5

TM30

Hue Bin	R_f	Chroma	Hue
1	92	-4%	-1%
2	92	-3%	3%
3	86	0%	8%
4	89	4%	7%
5	90	7%	5%
6	88	9%	0%
7	87	5%	-7%
8	90	1%	-6%
9	93	-2%	-4%
10	93	-4%	2%
11	90	0%	7%
12	88	3%	4%
13	91	6%	-3%
14	87	6%	-7%
15	91	3%	-6%
16	88	-1%	-9%

2400K 2.0W ENC/CL

2481 K

CRI: 92.7

CRI R9: 65.4

TM30 Rf: 90.2

TM30 Rg: 103.0

CQS: 87.5


X: 0.477

Y: 0.411


U: 0.274

V: 0.353

Δuv: -0.0009

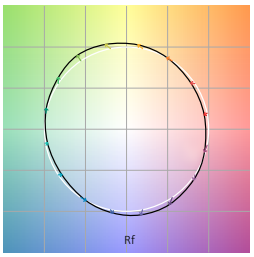



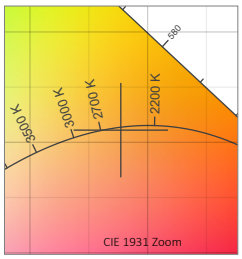

R1	R2	R3	R4	R5	R6	R7	R8	R9	R10	R11	R12	R13	R14	R15
93.8	95.3	94.2	93.6	92.7	94.4	93.1	84.6	65.4	87.0	94.2	82.4	94.2	95.4	90.2
Q1	**Q2**	**Q3**	**Q4**	**Q5**	**Q6**	**Q7**	**Q8**	**Q9**	**Q10**	**Q11**	**Q12**	**Q13**	**Q14**	**Q15**
85.3	94.2	85.2	86.8	88.3	84.7	82.3	87.2	95.0	89.6	89.8	90.0	90.9	87.0	85.9
C1	**C2**	**C3**	**C4**	**C5**	**C6**	**C7**	**C8**	**C9**	**C10**	**C11**	**C12**	**C13**	**C14**	**C15**	**C16**
92.0	91.3	85.7	89.3	91.0	89.3	88.3	91.2	93.4	92.4	89.8	88.8	91.2	86.9	91.4	88.5

TM30

Hue Bin	R_f	Chroma	Hue
1	92	-4%	-1%
2	91	-4%	3%
3	86	0%	8%
4	89	3%	6%
5	91	6%	5%
6	89	8%	0%
7	88	4%	-6%
8	91	1%	-6%
9	93	-2%	-3%
10	92	-4%	2%
11	90	0%	7%
12	89	3%	4%
13	91	6%	-3%
14	87	5%	-7%
15	91	2%	-6%
16	89	-2%	-9%

2400K 4.0W ENC/CL

2465 K

CRI: 92.8

CRI R9: 65.3

TM30 Rf: 90.6

TM30 Rg: 102.6

CQS: 87.6


X: 0.478


Y: 0.411


U: 0.274

V: 0.353

Δuv: -0.0010

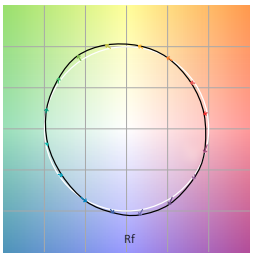

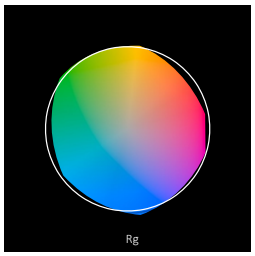

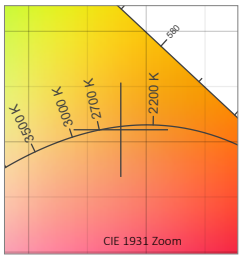

R1	R2	R3	R4	R5	R6	R7	R8	R9	R10	R11	R12	R13	R14	R15
93.9	95.7	94.6	93.5	92.7	94.7	92.9	84.3	65.3	87.7	93.8	81.9	94.4	95.6	90.4
Q1	**Q2**	**Q3**	**Q4**	**Q5**	**Q6**	**Q7**	**Q8**	**Q9**	**Q10**	**Q11**	**Q12**	**Q13**	**Q14**	**Q15**
86.1	93.8	85.0	86.0	88.7	86.0	82.9	87.0	94.9	89.7	89.6	89.9	90.6	86.9	86.1
C1	**C2**	**C3**	**C4**	**C5**	**C6**	**C7**	**C8**	**C9**	**C10**	**C11**	**C12**	**C13**	**C14**	**C15**	**C16**
92.1	91.5	86.4	90.5	92.4	90.6	90.2	92.8	94.9	91.5	88.7	88.3	91.0	86.1	92.0	87.3

TM30

Hue Bin	R_f	Chroma	Hue
1	92	-4%	-1%
2	92	-4%	3%
3	86	0%	7%
4	91	2%	5%
5	92	5%	5%
6	91	7%	0%
7	90	3%	-5%
8	93	0%	-5%
9	95	-2%	-1%
10	92	-3%	4%
11	89	1%	8%
12	88	3%	4%
13	91	6%	-5%
14	86	5%	-8%
15	92	2%	-5%
16	87	-1%	-10%

NOTES:
- CRI R values, only R1-R8 are used to calculate RA CRI values
- TM30 C values, 16 binned values out of total of 99 C values
- CQS Q values
- Data subject to change, all data has +/- 5% tolerance

© 2024 QTL. All rights reserved | 155 Hill St. Milford, CT 06460 | 203-367-8777 | sales@QTL.lighting | QTL.lighting

Specification subject to change. Rev-03-10-24

Q-CAP WALA-SW

Flexible Fixtures Color Data

2700K 1.0W ENC/CL

2629 K

CRI: 93.5

CRI R9: 68.9

TM30 Rf: 91.4

TM30 Rg: 102.4

CQS: 89.4


X: 0.464


Y: 0.408


U: 0.266

V: 0.351

Δuv: -0.0012

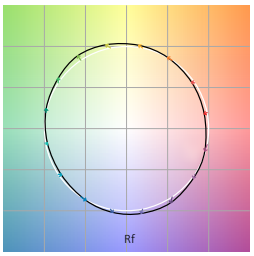

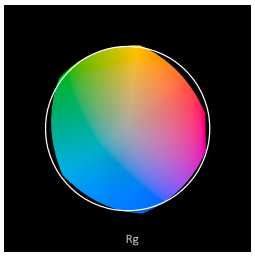

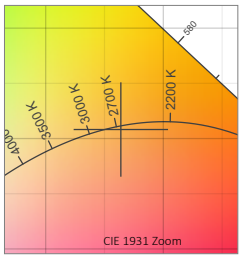

R1	R2	R3	R4	R5	R6	R7	R8	R9	R10	R11	R12	R13	R14	R15
94.7	95.9	94.3	94.4	93.7	94.9	93.8	86.4	68.9	88.3	94.8	83.0	95.1	95.6	91.5
Q1	**Q2**	**Q3**	**Q4**	**Q5**	**Q6**	**Q7**	**Q8**	**Q9**	**Q10**	**Q11**	**Q12**	**Q13**	**Q14**	**Q15**
88.2	95.6	86.4	87.9	90.4	87.9	85.1	89.5	95.9	90.9	91.2	91.6	92.4	88.8	88.2
C1	**C2**	**C3**	**C4**	**C5**	**C6**	**C7**	**C8**	**C9**	**C10**	**C11**	**C12**	**C13**	**C14**	**C15**	**C16**
92.7	92.7	87.4	91.0	92.3	90.8	90.6	92.9	95.0	93.1	88.8	89.9	92.3	90.4	91.6	89.4

TM30			
Hue Bin	R_f	Chroma	Hue
1	93	-4%	-1%
2	93	-3%	3%
3	87	0%	7%
4	91	2%	5%
5	92	5%	5%
6	91	7%	0%
7	91	3%	-5%
8	93	1%	-5%
9	95	-2%	-2%
10	93	-3%	3%
11	89	0%	7%
12	90	3%	4%
13	92	5%	-3%
14	90	5%	-6%
15	92	1%	-5%
16	89	-1%	-8%

2700K 2.0W ENC/CL

2599 K

CRI: 93.0

CRI R9: 67.2

TM30 Rf: 90.7

TM30 Rg: 102.6

CQS: 88.7


X: 0.466


Y: 0.409


U: 0.268

V: 0.352

Δuv: -0.0012

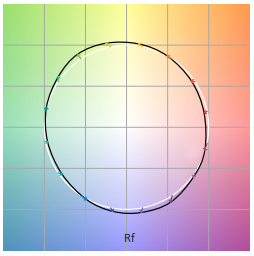

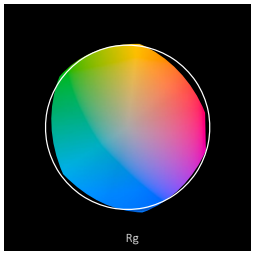

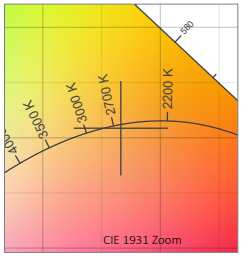

R1	R2	R3	R4	R5	R6	R7	R8	R9	R10	R11	R12	R13	R14	R15
94.1	95.5	94.2	93.7	93.0	94.3	93.4	85.5	67.2	87.4	94.0	81.9	94.5	95.5	91.0
Q1	**Q2**	**Q3**	**Q4**	**Q5**	**Q6**	**Q7**	**Q8**	**Q9**	**Q10**	**Q11**	**Q12**	**Q13**	**Q14**	**Q15**
87.3	95.4	85.6	87.0	89.6	86.9	84.2	88.7	95.7	90.4	90.5	90.9	91.8	88.2	87.4
C1	**C2**	**C3**	**C4**	**C5**	**C6**	**C7**	**C8**	**C9**	**C10**	**C11**	**C12**	**C13**	**C14**	**C15**	**C16**
92.2	92.3	86.6	90.2	92.0	90.3	90.0	92.6	94.6	92.4	87.6	89.0	91.8	89.3	90.9	88.1

TM30			
Hue Bin	R_f	Chroma	Hue
1	92	-4%	-1%
2	92	-3%	3%
3	87	0%	7%
4	90	2%	6%
5	92	5%	5%
6	90	7%	0%
7	90	3%	-5%
8	93	0%	-5%
9	95	-2%	-2%
10	92	-3%	4%
11	88	0%	8%
12	89	4%	4%
13	92	5%	-3%
14	89	6%	-6%
15	91	1%	-5%
16	88	-1%	-9%

2700K 4.0W ENC/CL

2618 K

CRI: 93.7

CRI R9: 70.3

TM30 Rf: 91.1

TM30 Rg: 102.8

CQS: 89.2


X: 0.464


Y: 0.407


U: 0.267

V: 0.351

Δuv: -0.0016

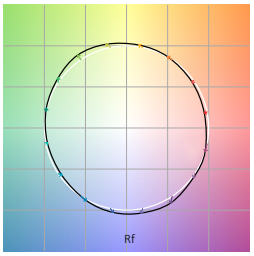

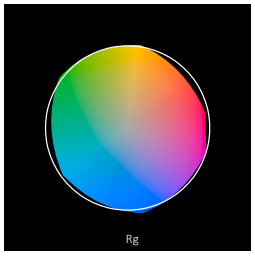

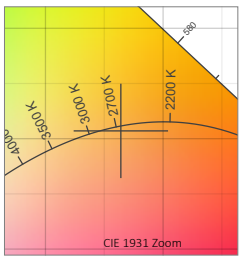

R1	R2	R3	R4	R5	R6	R7	R8	R9	R10	R11	R12	R13	R14	R15
95.1	96.1	94.2	94.4	94.0	94.9	93.9	86.9	70.3	88.6	94.6	82.1	95.5	95.4	92.3
Q1	**Q2**	**Q3**	**Q4**	**Q5**	**Q6**	**Q7**	**Q8**	**Q9**	**Q10**	**Q11**	**Q12**	**Q13**	**Q14**	**Q15**
88.5	95.6	85.6	87.1	90.3	87.7	84.5	89.0	95.7	90.6	90.7	91.2	92.2	89.3	88.6
C1	**C2**	**C3**	**C4**	**C5**	**C6**	**C7**	**C8**	**C9**	**C10**	**C11**	**C12**	**C13**	**C14**	**C15**	**C16**
92.9	93.0	87.3	90.8	92.5	90.7	90.8	93.2	95.3	92.2	87.5	89.2	92.0	89.4	91.8	87.9

TM30			
Hue Bin	R_f	Chroma	Hue
1	93	-4%	-1%
2	93	-3%	3%
3	87	0%	7%
4	91	2%	5%
5	92	5%	5%
6	91	7%	0%
7	91	3%	-5%
8	93	0%	-5%
9	95	-2%	-1%
10	92	-3%	4%
11	87	1%	8%
12	89	4%	4%
13	92	5%	-3%
14	89	6%	-6%
15	92	1%	-5%
16	88	-1%	-9%

NOTES:
- CRI R values, only R1-R8 are used to calculate RA CRI values
- TM30 C values, 16 binned values out of total of 99 C values
- CQS Q values
- Data subject to change, all data has +/- 5% tolerance

© 2024 QTL. All rights reserved | 155 Hill St. Milford, CT 06460 | 203-367-8777 | sales@QTL.lighting | QTL.lighting

Specification subject to change. Rev-03-10-24

Q-CAP WALA-SW

Flexible Fixtures Color Data

3000K 1.0W ENC/CL

3040 K

CRI: 95.9

CRI R9: 92.8

TM30 Rf: 92.9

TM30 Rg: 103.4

CQS: 92.1


X: 0.432


Y: 0.398


U: 0.250

V: 0.345

Δuv: -0.0018

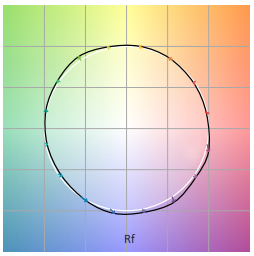

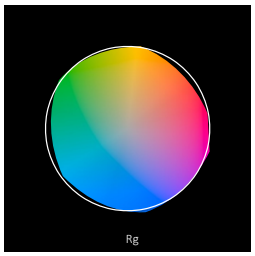

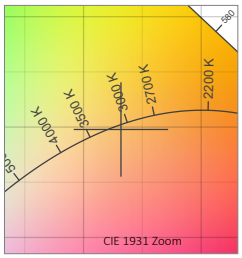

R1	R2	R3	R4	R5	R6	R7	R8	R9	R10	R11	R12	R13	R14	R15
98.1	96.4	92.2	95.8	96.7	94.1	96.6	97.3	92.8	89.8	95.1	80.1	97.6	94.7	98.3
Q1	**Q2**	**Q3**	**Q4**	**Q5**	**Q6**	**Q7**	**Q8**	**Q9**	**Q10**	**Q11**	**Q12**	**Q13**	**Q14**	**Q15**
95.5	97.4	85.9	88.5	92.8	90.6	88.1	93.5	95.2	92.3	93.1	94.5	96.2	96.4	95.8
C1	**C2**	**C3**	**C4**	**C5**	**C6**	**C7**	**C8**	**C9**	**C10**	**C11**	**C12**	**C13**	**C14**	**C15**	**C16**
96.5	96.7	91.0	93.0	92.7	92.1	94.6	94.8	96.2	91.3	87.7	88.8	94.3	92.0	93.0	89.9

TM30

Hue Bin	R_f	Chroma	Hue
1	96	-1%	-1%
2	97	-1%	1%
3	91	0%	5%
4	93	1%	4%
5	93	2%	4%
6	92	5%	0%
7	95	2%	-3%
8	95	1%	-3%
9	96	-1%	0%
10	91	-2%	4%
11	88	0%	9%
12	89	4%	6%
13	94	4%	1%
14	92	7%	-1%
15	93	3%	-3%
16	90	3%	-8%

3000K 2.0W ENC/CL

3010 K

CRI: 96.2

CRI R9: 92.7

TM30 Rf: 93.3

TM30 Rg: 103.2

CQS: 92.6


X: 0.435


Y: 0.400


U: 0.251

V: 0.346

Δuv: -0.0012

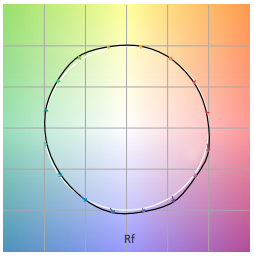

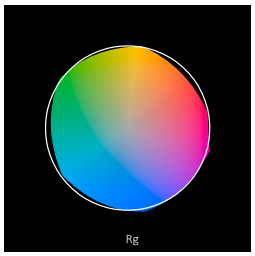

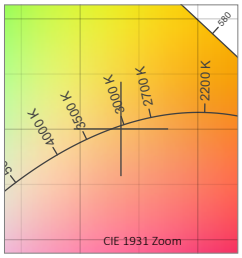

R1	R2	R3	R4	R5	R6	R7	R8	R9	R10	R11	R12	R13	R14	R15
98.4	96.6	92.4	96.2	97.0	94.5	96.9	97.5	92.7	90.3	95.4	80.1	97.8	94.8	98.3
Q1	**Q2**	**Q3**	**Q4**	**Q5**	**Q6**	**Q7**	**Q8**	**Q9**	**Q10**	**Q11**	**Q12**	**Q13**	**Q14**	**Q15**
95.8	97.5	86.6	89.3	93.3	91.0	88.8	94.0	95.3	92.9	93.9	95.3	96.7	96.4	95.9
C1	**C2**	**C3**	**C4**	**C5**	**C6**	**C7**	**C8**	**C9**	**C10**	**C11**	**C12**	**C13**	**C14**	**C15**	**C16**
96.6	97.0	91.9	93.7	93.0	92.7	95.1	95.3	96.4	92.2	88.2	89.3	94.7	92.2	93.2	89.8

TM30

Hue Bin	R_f	Chroma	Hue
1	97	-1%	-1%
2	97	-1%	1%
3	92	0%	4%
4	94	1%	4%
5	93	1%	3%
6	93	5%	0%
7	95	2%	-2%
8	95	1%	-3%
9	96	-1%	0%
10	92	-2%	4%
11	88	1%	9%
12	89	4%	5%
13	95	4%	1%
14	92	6%	-2%
15	93	3%	-3%
16	90	3%	-8%

3000K 4.0W ENC/CL

3001 K

CRI: 96.5

CRI R9: 92.1

TM30 Rf: 93.2

TM30 Rg: 103.0

CQS: 92.5


X: 0.434


Y: 0.399


U: 0.251

V: 0.346

Δuv: -0.0018

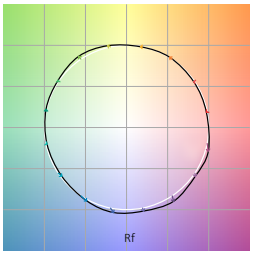

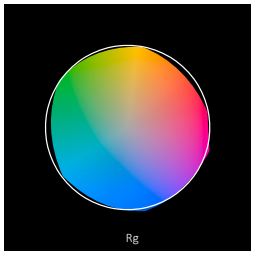

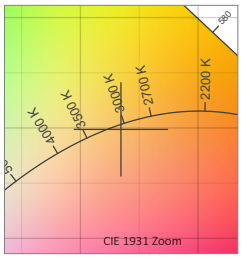

R1	R2	R3	R4	R5	R6	R7	R8	R9	R10	R11	R12	R13	R14	R15
98.7	97.2	93.0	96.6	97.4	95.0	97.3	97.2	92.1	91.3	95.6	80.3	98.4	95.0	98.5
Q1	**Q2**	**Q3**	**Q4**	**Q5**	**Q6**	**Q7**	**Q8**	**Q9**	**Q10**	**Q11**	**Q12**	**Q13**	**Q14**	**Q15**
96.0	97.6	86.5	88.6	93.4	91.9	88.9	93.7	95.4	92.8	93.6	94.9	96.3	96.1	95.9
C1	**C2**	**C3**	**C4**	**C5**	**C6**	**C7**	**C8**	**C9**	**C10**	**C11**	**C12**	**C13**	**C14**	**C15**	**C16**
96.5	96.9	92.1	93.1	93.7	93.3	94.8	96.0	96.4	91.2	87.6	89.3	94.8	91.9	93.2	89.1

TM30

Hue Bin	R_f	Chroma	Hue
1	96	-1%	-1%
2	97	-1%	1%
3	92	0%	4%
4	93	0%	3%
5	94	2%	3%
6	93	4%	0%
7	95	1%	-2%
8	96	0%	-3%
9	96	-1%	1%
10	91	-2%	5%
11	88	1%	9%
12	89	5%	5%
13	95	4%	0%
14	92	6%	-2%
15	93	3%	-3%
16	89	3%	-9%

NOTES:
- CRI R values, only R1-R8 are used to calculate RA CRI values
- TM30 C values, 16 binned values out of total of 99 C values
- CQS Q values
- Data subject to change, all data has +/- 5% tolerance

© 2024 QTL. All rights reserved | 155 Hill St. Milford, CT 06460 | 203-367-8777 | sales@QTL.lighting | QTL.lighting

Specification subject to change. Rev-03-10-24

Q-CAP WALA-SW

Flexible Fixtures Color Data

3500K 1.0W ENC/CL

3585 K

CRI: 98.2

CRI R9: 97.3

TM30 Rf: 93.8

TM30 Rg: 100.4

CQS: 96.3


X: 0.400


Y: 0.387


U: 0.234

V: 0.339

Δuv: -0.0006

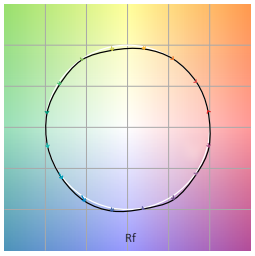

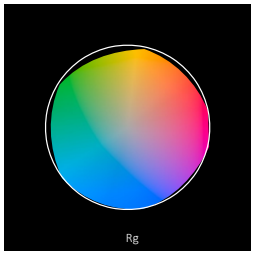

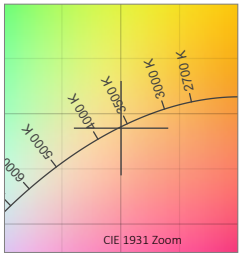

R1	R2	R3	R4	R5	R6	R7	R8	R9	R10	R11	R12	R13	R14	R15
98.1	99.8	96.0	99.3	98.3	97.2	99.0	98.0	97.3	98.0	97.3	79.1	98.5	96.9	97.0
Q1	**Q2**	**Q3**	**Q4**	**Q5**	**Q6**	**Q7**	**Q8**	**Q9**	**Q10**	**Q11**	**Q12**	**Q13**	**Q14**	**Q15**
94.5	98.8	91.9	92.1	95.5	98.4	97.5	99.2	98.0	98.5	99.2	99.5	99.1	98.3	97.0
C1	**C2**	**C3**	**C4**	**C5**	**C6**	**C7**	**C8**	**C9**	**C10**	**C11**	**C12**	**C13**	**C14**	**C15**	**C16**
95.8	97.7	96.8	94.4	93.0	96.6	94.7	96.2	93.2	89.6	89.2	92.9	96.4	93.6	92.3	91.7

TM30			
Hue Bin	R_f	Chroma	Hue
1	96	0%	0%
2	98	0%	-1%
3	97	0%	0%
4	94	-3%	-1%
5	93	-4%	0%
6	97	-1%	1%
7	95	-2%	3%
8	96	-1%	2%
9	93	0%	5%
10	90	1%	7%
11	89	4%	7%
12	93	4%	2%
13	96	1%	-2%
14	94	4%	-2%
15	92	1%	-2%
16	92	2%	-4%

3500K 2.0W ENC/CL

3574 K

CRI: 98.1

CRI R9: 97.8

TM30 Rf: 93.4

TM30 Rg: 100.3

CQS: 96.0


X: 0.400


Y: 0.386


U: 0.235

V: 0.339

Δuv: -0.0011

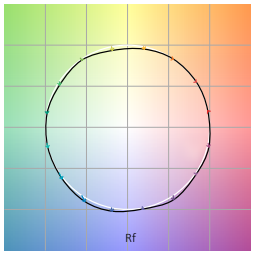

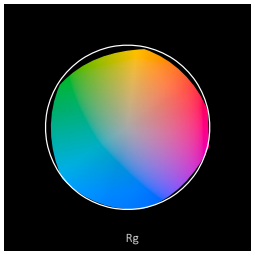

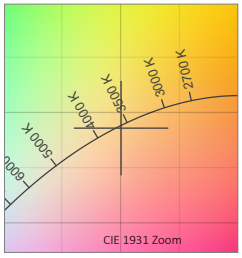

R1	R2	R3	R4	R5	R6	R7	R8	R9	R10	R11	R12	R13	R14	R15
98.0	99.5	96.3	99.4	98.1	96.9	98.7	98.1	97.8	98.4	97.5	78.6	98.3	97.1	96.9
Q1	**Q2**	**Q3**	**Q4**	**Q5**	**Q6**	**Q7**	**Q8**	**Q9**	**Q10**	**Q11**	**Q12**	**Q13**	**Q14**	**Q15**
94.2	98.7	91.6	91.5	94.9	98.0	97.4	98.9	98.0	98.4	98.9	99.9	99.6	98.0	96.8
C1	**C2**	**C3**	**C4**	**C5**	**C6**	**C7**	**C8**	**C9**	**C10**	**C11**	**C12**	**C13**	**C14**	**C15**	**C16**
95.4	97.5	96.6	94.0	92.6	96.5	94.2	95.9	92.5	88.7	88.7	92.5	96.0	93.2	91.9	91.2

TM30			
Hue Bin	R_f	Chroma	Hue
1	95	0%	1%
2	97	0%	-1%
3	97	0%	0%
4	94	-3%	-1%
5	93	-5%	0%
6	96	-1%	1%
7	94	-3%	3%
8	96	-1%	3%
9	92	0%	5%
10	89	1%	8%
11	89	4%	7%
12	93	4%	1%
13	96	1%	-2%
14	93	4%	-3%
15	92	1%	-2%
16	91	2%	-4%

3500K 4.0W ENC/CL

3516 K

CRI: 97.8

CRI R9: 98.0

TM30 Rf: 93.0

TM30 Rg: 100.0

CQS: 95.8


X: 0.403


Y: 0.385


U: 0.236

V: 0.339

Δuv: -0.0018

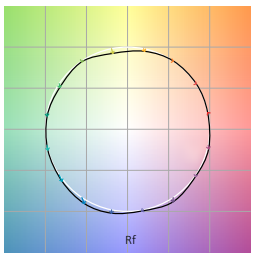

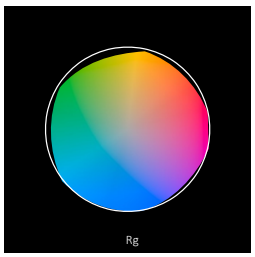

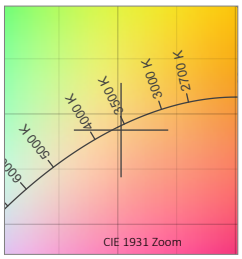

R1	R2	R3	R4	R5	R6	R7	R8	R9	R10	R11	R12	R13	R14	R15
97.5	98.7	97.3	99.1	97.6	96.4	97.8	97.9	98.0	99.4	97.8	78.8	97.7	97.6	96.6
Q1	**Q2**	**Q3**	**Q4**	**Q5**	**Q6**	**Q7**	**Q8**	**Q9**	**Q10**	**Q11**	**Q12**	**Q13**	**Q14**	**Q15**
93.5	98.3	91.9	91.3	94.3	97.4	97.6	98.6	98.4	98.7	98.8	99.7	99.9	97.5	96.3
C1	**C2**	**C3**	**C4**	**C5**	**C6**	**C7**	**C8**	**C9**	**C10**	**C11**	**C12**	**C13**	**C14**	**C15**	**C16**
94.9	97.1	96.5	93.5	92.1	97.0	92.8	95.1	91.6	88.1	88.6	92.4	95.4	92.8	91.4	91.0

TM30			
Hue Bin	R_f	Chroma	Hue
1	95	0%	1%
2	97	0%	0%
3	96	0%	0%
4	94	-3%	-2%
5	92	-6%	0%
6	97	-1%	1%
7	93	-3%	4%
8	95	-1%	3%
9	92	0%	6%
10	88	1%	8%
11	89	4%	7%
12	92	4%	1%
13	95	1%	-3%
14	93	4%	-3%
15	91	1%	-2%
16	91	1%	-4%

NOTES:
- CRI R values, only R1-R8 are used to calculate RA CRI values
- TM30 C values, 16 binned values out of total of 99 C values
- CQS Q values
- Data subject to change, all data has +/- 5% tolerance

© 2024 QTL. All rights reserved | 155 Hill St. Milford, CT 06460 | 203-367-8777 | sales@QTL.lighting | QTL.lighting

Specification subject to change. Rev-03-10-24

Q-CAP WALA-SW

Flexible Fixtures Color Data

4000K 1.0W ENC/CL

4076 K

CRI: 97.5

CRI R9: 98.4

TM30 Rf: 92.3

TM30 Rg: 99.3

CQS: 94.8


X: 0.377


Y: 0.374


U: 0.224

V: 0.333

Δuv: -0.0002

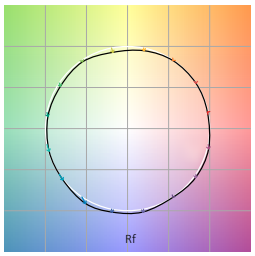

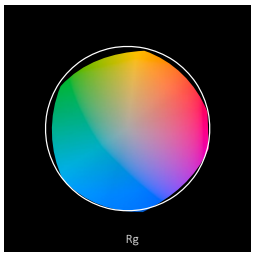

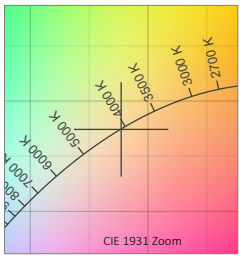

R1	R2	R3	R4	R5	R6	R7	R8	R9	R10	R11	R12	R13	R14	R15
98.7	99.5	96.4	97.5	96.7	95.9	97.9	97.6	98.4	96.4	97.9	73.3	99.4	97.4	96.4
Q1	**Q2**	**Q3**	**Q4**	**Q5**	**Q6**	**Q7**	**Q8**	**Q9**	**Q10**	**Q11**	**Q12**	**Q13**	**Q14**	**Q15**
92.9	98.6	90.0	88.7	92.3	95.0	97.5	98.4	98.0	98.1	98.0	99.3	99.8	98.5	96.5
C1	**C2**	**C3**	**C4**	**C5**	**C6**	**C7**	**C8**	**C9**	**C10**	**C11**	**C12**	**C13**	**C14**	**C15**	**C16**
94.6	96.9	96.2	92.9	91.5	96.1	93.6	92.4	89.1	87.3	86.9	93.5	94.1	95.0	90.1	90.2

TM30

Hue Bin	R_f	Chroma	Hue
1	95	-1%	1%
2	97	0%	0%
3	96	0%	0%
4	93	-3%	-1%
5	91	-5%	-1%
6	96	-2%	1%
7	94	-3%	2%
8	92	-2%	4%
9	89	-1%	8%
10	87	0%	8%
11	87	4%	8%
12	94	3%	2%
13	94	3%	-2%
14	95	0%	0%
15	90	2%	-4%
16	90	2%	-5%

4000K 2.0W ENC/CL

4078 K

CRI: 97.6

CRI R9: 97.9

TM30 Rf: 92.2

TM30 Rg: 99.3

CQS: 95.1


X: 0.377


Y: 0.374


U: 0.224

V: 0.333

Δuv: -0.0003

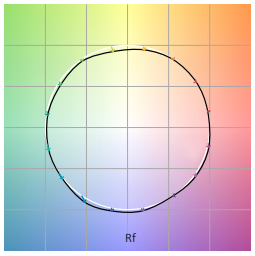

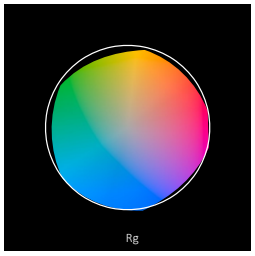

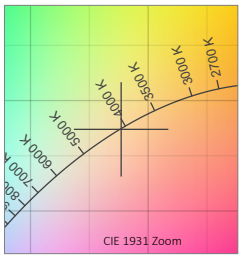

R1	R2	R3	R4	R5	R6	R7	R8	R9	R10	R11	R12	R13	R14	R15
98.3	99.8	96.7	97.8	97.0	96.3	97.5	97.3	97.9	97.9	98.7	73.8	98.7	97.5	96.0
Q1	**Q2**	**Q3**	**Q4**	**Q5**	**Q6**	**Q7**	**Q8**	**Q9**	**Q10**	**Q11**	**Q12**	**Q13**	**Q14**	**Q15**
92.4	98.3	90.7	89.4	92.6	95.3	98.1	98.8	98.2	98.7	98.8	99.9	99.5	98.2	96.1
C1	**C2**	**C3**	**C4**	**C5**	**C6**	**C7**	**C8**	**C9**	**C10**	**C11**	**C12**	**C13**	**C14**	**C15**	**C16**
94.5	96.9	96.4	92.8	91.2	95.9	93.4	92.1	88.8	87.6	87.3	93.7	93.9	94.9	90.0	90.2

TM30

Hue Bin	R_f	Chroma	Hue
1	95	0%	1%
2	97	0%	0%
3	96	0%	0%
4	93	-3%	-2%
5	91	-6%	-1%
6	96	-2%	1%
7	93	-4%	3%
8	92	-2%	5%
9	89	-1%	8%
10	88	0%	8%
11	87	4%	8%
12	94	3%	1%
13	94	3%	-2%
14	95	0%	0%
15	90	2%	-4%
16	90	2%	-5%

4000K 4.0W ENC/CL

4062 K

CRI: 97.3

CRI R9: 97.8

TM30 Rf: 91.7

TM30 Rg: 98.9

CQS: 94.8


X: 0.377


Y: 0.372


U: 0.225

V: 0.333

Δuv: -0.0012

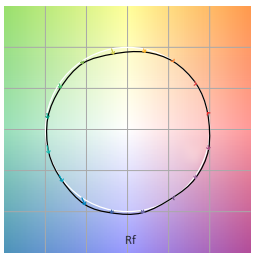

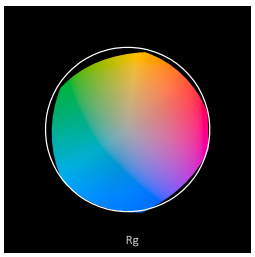

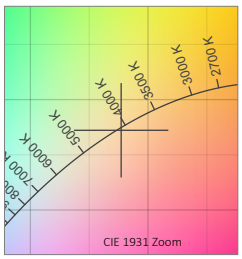

R1	R2	R3	R4	R5	R6	R7	R8	R9	R10	R11	R12	R13	R14	R15
97.9	99.0	97.7	97.2	96.7	96.1	96.7	96.9	97.8	99.4	98.8	74.0	98.2	98.0	95.7
Q1	**Q2**	**Q3**	**Q4**	**Q5**	**Q6**	**Q7**	**Q8**	**Q9**	**Q10**	**Q11**	**Q12**	**Q13**	**Q14**	**Q15**
91.9	98.0	90.8	88.9	91.8	94.5	98.4	98.6	98.4	98.8	98.6	99.6	99.8	97.8	95.7
C1	**C2**	**C3**	**C4**	**C5**	**C6**	**C7**	**C8**	**C9**	**C10**	**C11**	**C12**	**C13**	**C14**	**C15**	**C16**
94.0	96.4	96.3	92.3	90.7	95.4	92.5	91.1	87.8	86.8	87.2	92.9	93.6	94.6	89.6	89.8

TM30

Hue Bin	R_f	Chroma	Hue
1	94	-1%	1%
2	96	0%	0%
3	96	0%	-1%
4	92	-4%	-2%
5	91	-6%	-1%
6	95	-3%	1%
7	92	-4%	3%
8	91	-2%	5%
9	88	-1%	9%
10	87	1%	8%
11	87	5%	7%
12	93	3%	1%
13	94	3%	-2%
14	95	0%	0%
15	90	2%	-4%
16	90	1%	-4%

NOTES:
- CRI R values, only R1-R8 are used to calculate RA CRI values
- TM30 C values, 16 binned values out of total of 99 C values
- CQS Q values
- Data subject to change, all data has +/- 5% tolerance

© 2024 QTL. All rights reserved | 155 Hill St. Milford, CT 06460 | 203-367-8777 | sales@QTL.lighting | QTL.lighting

Specification subject to change. Rev-03-10-24

Q-CAP WALA-SW

Flexible Fixtures Color Data

2400K 1.0W ENC/TL

2453 K

CRI: 92.8

CRI R9: 66.1

TM30 Rf: 90.7

TM30 Rg: 102.5

CQS: 87.8


X: 0.482


Y: 0.415


U: 0.275

V: 0.355

Δuv: 0.0002

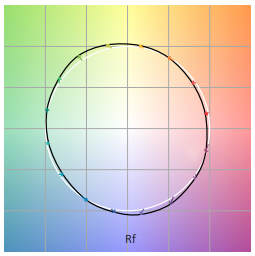

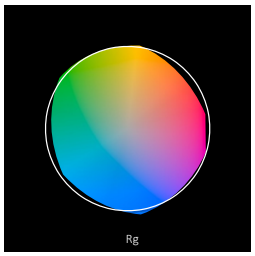

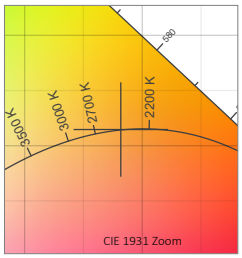

R1	R2	R3	R4	R5	R6	R7	R8	R9	R10	R11	R12	R13	R14	R15
93.8	95.0	93.6	94.1	92.5	93.9	93.8	85.2	66.1	86.3	94.7	80.1	94.1	95.0	90.2
Q1	**Q2**	**Q3**	**Q4**	**Q5**	**Q6**	**Q7**	**Q8**	**Q9**	**Q10**	**Q11**	**Q12**	**Q13**	**Q14**	**Q15**
86.0	93.8	85.3	86.9	88.2	84.8	83.4	88.3	94.4	90.1	90.8	91.4	91.7	86.7	86.0
C1	**C2**	**C3**	**C4**	**C5**	**C6**	**C7**	**C8**	**C9**	**C10**	**C11**	**C12**	**C13**	**C14**	**C15**	**C16**
92.2	92.2	86.0	90.5	92.3	90.5	89.9	92.6	94.2	92.1	89.3	88.2	91.4	86.6	92.0	87.5

TM30

Hue Bin	R_f	Chroma	Hue
1	92	-4%	-1%
2	92	-4%	3%
3	86	0%	7%
4	91	2%	5%
5	92	5%	5%
6	90	7%	0%
7	90	3%	-5%
8	93	1%	-5%
9	94	-2%	-2%
10	92	-4%	3%
11	89	0%	8%
12	88	3%	5%
13	91	6%	-5%
14	87	5%	-7%
15	92	2%	-5%
16	88	-1%	-9%

2400K 2.0W ENC/TL

2433 K

CRI: 92.0

CRI R9: 62.6

TM30 Rf: 89.9

TM30 Rg: 102.6

CQS: 86.8


X: 0.483


Y: 0.413


U: 0.276

V: 0.355

Δuv: -0.0004

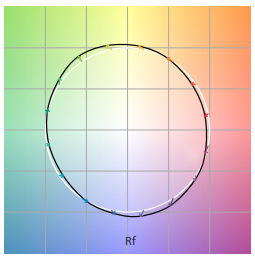

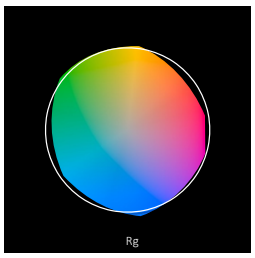

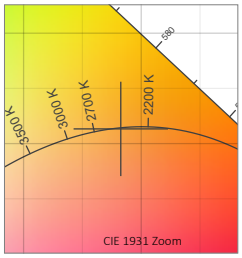

R1	R2	R3	R4	R5	R6	R7	R8	R9	R10	R11	R12	R13	R14	R15
92.9	94.8	94.0	92.8	91.6	93.6	92.8	83.2	62.6	85.8	93.2	80.0	93.3	95.3	89.2
Q1	**Q2**	**Q3**	**Q4**	**Q5**	**Q6**	**Q7**	**Q8**	**Q9**	**Q10**	**Q11**	**Q12**	**Q13**	**Q14**	**Q15**
84.6	93.4	84.5	85.7	87.3	84.0	82.1	86.7	94.4	89.2	89.4	89.7	90.4	85.6	84.8
C1	**C2**	**C3**	**C4**	**C5**	**C6**	**C7**	**C8**	**C9**	**C10**	**C11**	**C12**	**C13**	**C14**	**C15**	**C16**
91.3	91.1	84.1	89.3	91.5	89.8	88.7	91.8	93.5	91.5	88.8	87.6	90.8	85.8	91.1	87.3

TM30

Hue Bin	R_f	Chroma	Hue
1	91	-4%	-1%
2	91	-4%	3%
3	84	0%	8%
4	89	3%	6%
5	91	6%	5%
6	90	8%	0%
7	89	3%	-6%
8	92	0%	-6%
9	93	-3%	-3%
10	91	-4%	3%
11	89	0%	8%
12	88	3%	5%
13	91	6%	-5%
14	86	5%	-8%
15	91	2%	-6%
16	87	-2%	-9%

2400K 4.0W ENC/TL

2435 K

CRI: 92.7

CRI R9: 65.3

TM30 Rf: 90.3

TM30 Rg: 102.9

CQS: 87.2


X: 0.482


Y: 0.412


U: 0.276

V: 0.354

Δuv: -0.0008

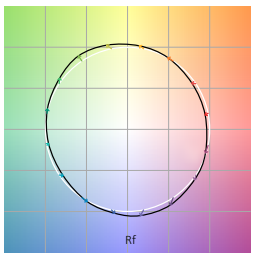

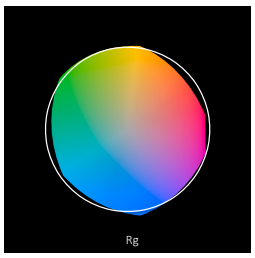

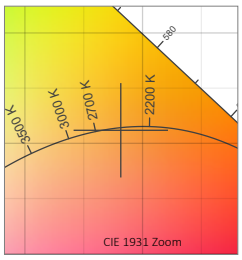

R1	R2	R3	R4	R5	R6	R7	R8	R9	R10	R11	R12	R13	R14	R15
93.8	95.5	94.3	93.6	92.6	94.5	93.0	84.4	65.3	87.3	94.1	81.9	94.3	95.4	90.2
Q1	**Q2**	**Q3**	**Q4**	**Q5**	**Q6**	**Q7**	**Q8**	**Q9**	**Q10**	**Q11**	**Q12**	**Q13**	**Q14**	**Q15**
85.3	93.5	84.8	86.1	88.2	84.9	82.1	86.7	94.6	89.4	89.5	89.8	90.6	86.6	85.6
C1	**C2**	**C3**	**C4**	**C5**	**C6**	**C7**	**C8**	**C9**	**C10**	**C11**	**C12**	**C13**	**C14**	**C15**	**C16**
92.0	91.6	84.8	90.0	91.8	89.9	89.4	92.1	94.4	91.8	89.0	88.1	90.9	86.0	91.6	87.3

TM30

Hue Bin	R_f	Chroma	Hue
1	92	-4%	-1%
2	92	-4%	3%
3	85	0%	8%
4	90	3%	6%
5	92	5%	5%
6	90	8%	0%
7	89	3%	-6%
8	92	0%	-5%
9	94	-2%	-2%
10	92	-4%	3%
11	89	0%	8%
12	88	3%	5%
13	91	6%	-5%
14	86	5%	-8%
15	92	2%	-6%
16	87	-1%	-10%

NOTES:
- CRI R values, only R1-R8 are used to calculate RA CRI values
- TM30 C values, 16 binned values out of total of 99 C values
- CQS Q values
- Data subject to change, all data has +/- 5% tolerance

© 2024 QTL. All rights reserved | 155 Hill St. Milford, CT 06460 | 203-367-8777 | sales@QTL.lighting | QTL.lighting

Specification subject to change. Rev-03-10-24

Q-CAP WALA-SW

Flexible Fixtures Color Data

2700K 1.0W ENC/TL

2783 K

CRI: 95.6

CRI R9: 88.4

TM30 Rf: 94.7

TM30 Rg: 101.3

CQS: 93.2


X: 0.457


Y: 0.416


U: 0.258

V: 0.353

Δuv: 0.0021

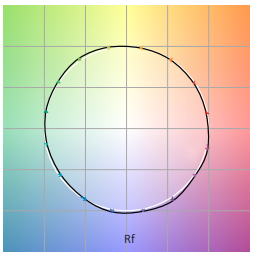

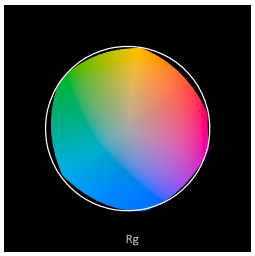

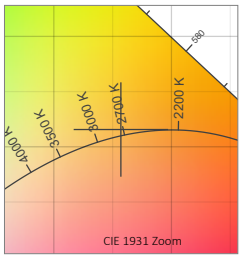

R1	R2	R3	R4	R5	R6	R7	R8	R9	R10	R11	R12	R13	R14	R15
97.3	95.5	91.3	97.4	95.7	93.5	97.6	96.7	88.4	87.6	97.1	80.1	96.6	94.0	96.1
Q1	**Q2**	**Q3**	**Q4**	**Q5**	**Q6**	**Q7**	**Q8**	**Q9**	**Q10**	**Q11**	**Q12**	**Q13**	**Q14**	**Q15**
95.0	97.1	89.5	91.3	93.0	91.5	91.6	95.9	94.5	93.9	92.8	94.1	95.0	94.3	94.6
C1	**C2**	**C3**	**C4**	**C5**	**C6**	**C7**	**C8**	**C9**	**C10**	**C11**	**C12**	**C13**	**C14**	**C15**	**C16**
96.3	97.1	94.2	94.8	94.9	94.8	96.1	96.6	96.9	93.5	90.6	91.8	96.0	94.1	95.6	92.1

TM30			
Hue Bin	R_f	Chroma	Hue
1	96	-1%	-1%
2	97	-1%	0%
3	94	-1%	3%
4	95	-1%	3%
5	95	1%	4%
6	95	3%	1%
7	96	1%	-2%
8	97	0%	-2%
9	97	-1%	-1%
10	93	-2%	3%
11	91	-1%	7%
12	92	3%	4%
13	96	3%	0%
14	94	4%	-2%
15	96	1%	-2%
16	92	2%	-6%

2700K 2.0 ENC/TL

2770 K

CRI: 95.3

CRI R9: 88.5

TM30 Rf: 94.0

TM30 Rg: 101.7

CQS: 92.7


X: 0.457


Y: 0.414


U: 0.259

V: 0.352

Δuv: 0.0017

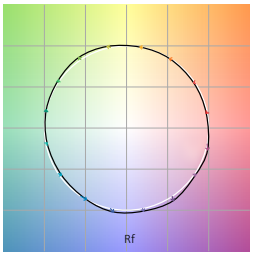

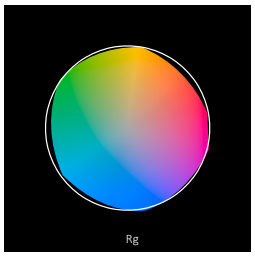

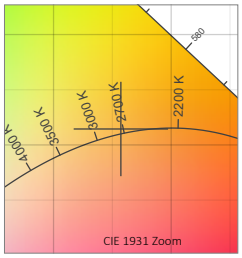

R1	R2	R3	R4	R5	R6	R7	R8	R9	R10	R11	R12	R13	R14	R15
96.9	95.3	91.0	96.9	95.2	92.9	97.3	96.6	88.5	87.1	96.6	79.3	96.3	93.9	96.1
Q1	**Q2**	**Q3**	**Q4**	**Q5**	**Q6**	**Q7**	**Q8**	**Q9**	**Q10**	**Q11**	**Q12**	**Q13**	**Q14**	**Q15**
94.7	97.1	88.5	90.2	92.3	90.5	90.4	95.0	94.5	93.5	93.4	94.5	95.4	94.3	94.3
C1	**C2**	**C3**	**C4**	**C5**	**C6**	**C7**	**C8**	**C9**	**C10**	**C11**	**C12**	**C13**	**C14**	**C15**	**C16**
96.1	96.9	93.1	94.1	94.5	94.1	95.4	96.0	96.4	93.3	89.6	90.9	95.4	93.4	95.0	91.3

TM30			
Hue Bin	R_f	Chroma	Hue
1	96	-1%	-1%
2	97	-2%	1%
3	93	-1%	3%
4	94	0%	3%
5	95	2%	4%
6	94	4%	1%
7	95	1%	-2%
8	96	0%	-3%
9	96	-2%	-1%
10	93	-2%	4%
11	90	-1%	8%
12	91	3%	4%
13	95	3%	0%
14	93	5%	-2%
15	95	1%	-2%
16	91	2%	-7%

2700K 4.0W ENC/TL

2754 K

CRI: 95.8

CRI R9: 87.5

TM30 Rf: 94.4

TM30 Rg: 101.2

CQS: 93.2


X: 0.459


Y: 0.415


U: 0.260

V: 0.353

Δuv: 0.0018

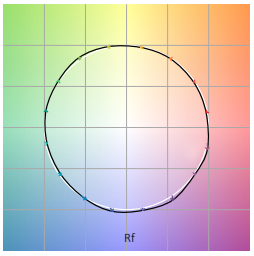

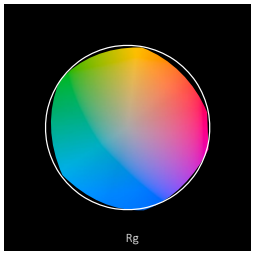

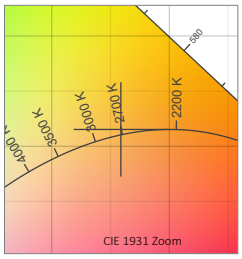

R1	R2	R3	R4	R5	R6	R7	R8	R9	R10	R11	R12	R13	R14	R15
97.2	95.8	91.9	97.5	95.7	93.9	98.0	96.1	87.5	88.3	97.2	79.9	96.7	94.4	95.9
Q1	**Q2**	**Q3**	**Q4**	**Q5**	**Q6**	**Q7**	**Q8**	**Q9**	**Q10**	**Q11**	**Q12**	**Q13**	**Q14**	**Q15**
94.8	97.0	89.2	90.8	93.1	91.8	91.4	95.5	94.8	94.1	93.2	94.3	95.3	94.1	94.4
C1	**C2**	**C3**	**C4**	**C5**	**C6**	**C7**	**C8**	**C9**	**C10**	**C11**	**C12**	**C13**	**C14**	**C15**	**C16**
96.2	97.0	94.0	94.7	94.9	95.2	95.9	97.3	96.8	93.0	90.0	91.5	95.8	93.4	95.8	91.0

TM30			
Hue Bin	R_f	Chroma	Hue
1	96	-2%	-1%
2	97	-1%	0%
3	94	-1%	3%
4	95	-1%	2%
5	95	1%	3%
6	95	3%	1%
7	96	1%	-1%
8	97	0%	-2%
9	97	-1%	0%
10	93	-2%	4%
11	90	0%	7%
12	92	3%	3%
13	96	3%	0%
14	93	5%	-2%
15	96	1%	-2%
16	91	2%	-7%

NOTES:
- CRI R values, only R1-R8 are used to calculate RA CRI values
- TM30 C values, 16 binned values out of total of 99 C values
- CQS Q values
- Data subject to change, all data has +/- 5% tolerance

© 2024 QTL. All rights reserved | 155 Hill St. Milford, CT 06460 | 203-367-8777 | sales@QTL.lighting | QTL.lighting

Specification subject to change. Rev-03-10-24

Q-CAP WALA-SW

Flexible Fixtures Color Data

3000K 1.0W ENC/TL

3008 K

CRI: 95.5

CRI R9: 89.9

TM30 Rf: 93.0

TM30 Rg: 102.9

CQS: 92.3


X: 0.436

Y: 0.403


U: 0.251

V: 0.347

Δuv: -0.0005

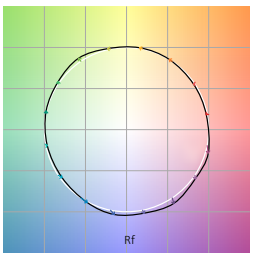



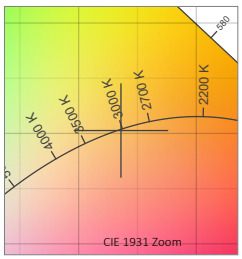

R1	R2	R3	R4	R5	R6	R7	R8	R9	R10	R11	R12	R13	R14	R15
97.4	95.9	91.8	96.0	95.9	93.4	96.8	96.6	89.9	88.5	95.4	77.8	96.9	94.5	97.0
Q1	**Q2**	**Q3**	**Q4**	**Q5**	**Q6**	**Q7**	**Q8**	**Q9**	**Q10**	**Q11**	**Q12**	**Q13**	**Q14**	**Q15**
95.4	97.5	86.2	88.6	92.6	90.6	88.8	93.9	95.2	92.7	93.7	95.3	96.5	95.6	95.3
C1	**C2**	**C3**	**C4**	**C5**	**C6**	**C7**	**C8**	**C9**	**C10**	**C11**	**C12**	**C13**	**C14**	**C15**	**C16**
96.1	96.6	91.5	93.4	92.8	92.8	94.9	95.4	96.1	91.5	87.4	88.8	94.5	91.9	92.9	89.4

TM30

Hue Bin	R_f	Chroma	Hue
1	96	-1%	-1%
2	97	-1%	1%
3	91	0%	4%
4	93	1%	4%
5	93	1%	3%
6	93	5%	0%
7	95	2%	-2%
8	95	0%	-3%
9	96	-2%	0%
10	92	-2%	5%
11	87	0%	9%
12	89	4%	5%
13	95	4%	1%
14	92	7%	-2%
15	93	3%	-3%
16	89	3%	-8%

3000K 2.0W ENC/TL

3006 K

CRI: 95.8

CRI R9: 90.0

TM30 Rf: 93.3

TM30 Rg: 102.8

CQS: 92.5


X: 0.435


Y: 0.401


U: 0.251

V: 0.347

Δuv: -0.0009

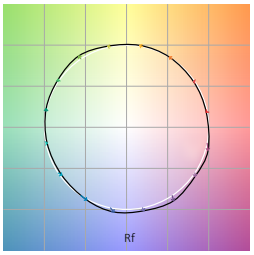

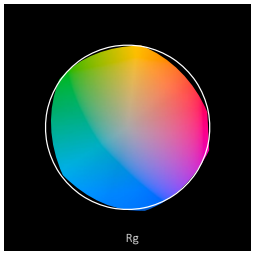

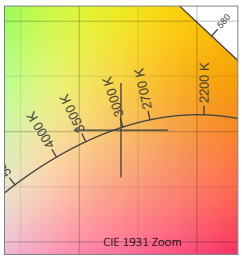

R1	R2	R3	R4	R5	R6	R7	R8	R9	R10	R11	R12	R13	R14	R15
97.7	96.3	92.5	96.2	96.3	94.1	97.0	96.5	90.0	89.5	95.6	79.9	97.3	94.8	97.3
Q1	**Q2**	**Q3**	**Q4**	**Q5**	**Q6**	**Q7**	**Q8**	**Q9**	**Q10**	**Q11**	**Q12**	**Q13**	**Q14**	**Q15**
95.4	97.6	86.7	89.0	92.9	91.2	89.1	93.9	95.3	92.8	93.6	95.1	96.4	95.6	95.3
C1	**C2**	**C3**	**C4**	**C5**	**C6**	**C7**	**C8**	**C9**	**C10**	**C11**	**C12**	**C13**	**C14**	**C15**	**C16**
96.2	96.7	91.8	93.6	93.1	93.1	95.2	95.6	96.4	91.9	88.2	89.5	94.8	92.3	93.3	89.9

TM30

Hue Bin	R_f	Chroma	Hue
1	96	-1%	-1%
2	97	-1%	1%
3	92	0%	4%
4	94	1%	4%
5	93	1%	3%
6	93	5%	0%
7	95	2%	-2%
8	96	0%	-3%
9	96	-1%	0%
10	92	-2%	5%
11	88	0%	9%
12	89	4%	5%
13	95	4%	1%
14	92	6%	-2%
15	93	3%	-3%
16	90	3%	-8%

3000K 4.0W ENC/TL

2981 K

CRI: 96.2

CRI R9: 90.5

TM30 Rf: 93.2

TM30 Rg: 102.3

CQS: 92.7


X: 0.437


Y: 0.402


U: 0.252

V: 0.347

Δuv: -0.0008

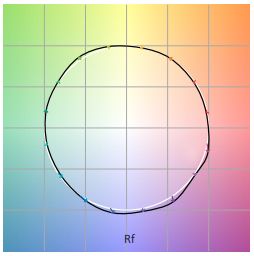

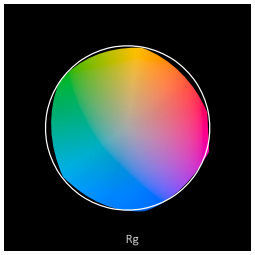

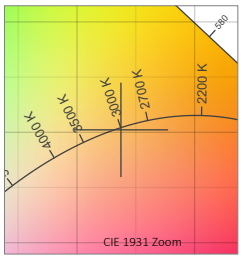

R1	R2	R3	R4	R5	R6	R7	R8	R9	R10	R11	R12	R13	R14	R15
98.1	96.7	92.7	96.8	96.6	94.5	97.6	96.8	90.5	90.2	95.9	78.5	97.7	94.9	97.6
Q1	**Q2**	**Q3**	**Q4**	**Q5**	**Q6**	**Q7**	**Q8**	**Q9**	**Q10**	**Q11**	**Q12**	**Q13**	**Q14**	**Q15**
95.9	97.6	86.6	88.4	93.1	92.2	89.6	94.0	95.4	93.1	94.0	95.5	96.7	95.8	95.7
C1	**C2**	**C3**	**C4**	**C5**	**C6**	**C7**	**C8**	**C9**	**C10**	**C11**	**C12**	**C13**	**C14**	**C15**	**C16**
96.2	96.8	92.5	93.3	93.8	94.2	94.5	96.8	96.1	90.5	87.3	89.4	95.0	91.9	95.3	88.6

TM30

Hue Bin	R_f	Chroma	Hue
1	96	-1%	-1%
2	97	-1%	1%
3	92	0%	4%
4	93	-1%	2%
5	94	1%	3%
6	94	4%	0%
7	95	1%	-1%
8	97	0%	-2%
9	96	-1%	1%
10	90	-2%	6%
11	87	1%	9%
12	89	5%	5%
13	95	4%	0%
14	92	6%	-3%
15	95	1%	-2%
16	89	3%	-9%

NOTES:
- CRI R values, only R1-R8 are used to calculate RA CRI values
- TM30 C values, 16 binned values out of total of 99 C values
- CQS Q values
- Data subject to change, all data has +/- 5% tolerance

© 2024 QTL. All rights reserved | 155 Hill St. Milford, CT 06460 | 203-367-8777 | sales@QTL.lighting | QTL.lighting

Specification subject to change. Rev-03-10-24

Q-CAP WALA-SW

Flexible Fixtures Color Data

3500K 1.0W ENC/TL

3504 K

CRI: 98.4

CRI R9: 98.8

TM30 Rf: 93.9

TM30 Rg: 100.1

CQS: 96.5


X: 0.405


Y: 0.390


U: 0.236

V: 0.341

Δuv: -0.0004

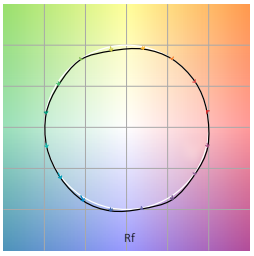

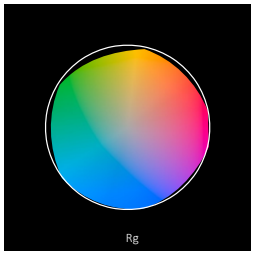

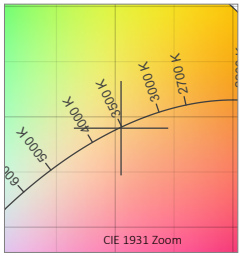

R1	R2	R3	R4	R5	R6	R7	R8	R9	R10	R11	R12	R13	R14	R15
98.4	99.8	96.3	99.5	98.4	97.3	98.8	98.4	98.8	98.0	97.9	80.5	98.7	97.1	97.5
Q1	**Q2**	**Q3**	**Q4**	**Q5**	**Q6**	**Q7**	**Q8**	**Q9**	**Q10**	**Q11**	**Q12**	**Q13**	**Q14**	**Q15**
94.5	98.6	92.6	92.5	95.6	98.2	97.9	99.2	98.3	98.8	99.3	99.5	99.2	98.4	97.1
C1	**C2**	**C3**	**C4**	**C5**	**C6**	**C7**	**C8**	**C9**	**C10**	**C11**	**C12**	**C13**	**C14**	**C15**	**C16**
95.8	97.7	96.9	94.4	93.0	97.4	94.1	95.9	93.0	89.7	89.7	93.1	96.1	93.5	92.3	91.7

TM30

Hue Bin	R_f	Chroma	Hue
1	96	0%	0%
2	98	0%	-1%
3	97	0%	0%
4	94	-3%	-1%
5	93	-5%	0%
6	97	-1%	1%
7	94	-3%	3%
8	96	-1%	3%
9	93	0%	5%
10	90	1%	7%
11	90	4%	6%
12	93	4%	1%
13	96	1%	-2%
14	94	4%	-3%
15	92	1%	-2%
16	92	2%	-4%

3500K 2.0W ENC/TL

3472 K

CRI: 98.2

CRI R9: 98.5

TM30 Rf: 93.4

TM30 Rg: 100.1

CQS: 96.0


X: 0.406


Y: 0.389


U: 0.237

V: 0.340

Δuv: -0.0010

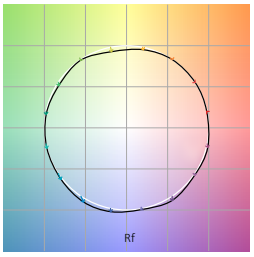

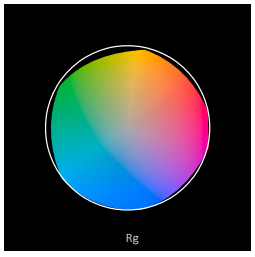

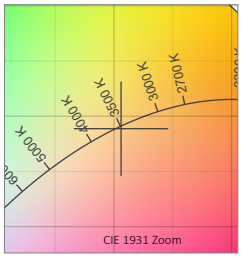

R1	R2	R3	R4	R5	R6	R7	R8	R9	R10	R11	R12	R13	R14	R15
98.1	99.4	96.6	99.5	98.1	97.0	98.5	98.2	98.5	98.7	97.9	79.0	98.4	97.2	97.1
Q1	**Q2**	**Q3**	**Q4**	**Q5**	**Q6**	**Q7**	**Q8**	**Q9**	**Q10**	**Q11**	**Q12**	**Q13**	**Q14**	**Q15**
93.9	98.4	91.8	91.6	94.8	97.8	97.4	98.7	98.2	98.5	98.8	99.8	99.7	97.9	96.7
C1	**C2**	**C3**	**C4**	**C5**	**C6**	**C7**	**C8**	**C9**	**C10**	**C11**	**C12**	**C13**	**C14**	**C15**	**C16**
95.3	97.4	96.6	93.9	92.4	97.2	93.5	95.5	92.3	88.8	88.8	92.5	95.8	93.0	91.7	91.2

TM30

Hue Bin	R_f	Chroma	Hue
1	95	0%	1%
2	97	0%	-1%
3	97	0%	0%
4	94	-3%	-2%
5	92	-6%	0%
6	97	-1%	1%
7	94	-3%	3%
8	96	-1%	3%
9	92	0%	5%
10	89	1%	8%
11	89	4%	7%
12	93	4%	1%
13	96	1%	-2%
14	93	4%	-3%
15	92	1%	-2%
16	91	2%	-4%

3500K 4.0W ENC/TL

3487 K

CRI: 97.9

CRI R9: 97.2

TM30 Rf: 93.5

TM30 Rg: 100.3

CQS: 96.2


X: 0.405


Y: 0.387


U: 0.237

V: 0.340

Δuv: -0.0015

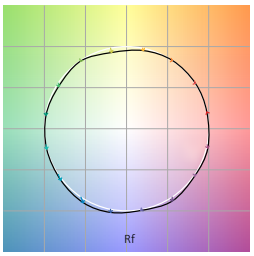

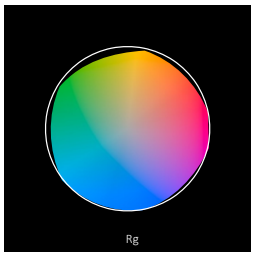

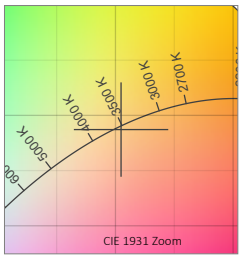

R1	R2	R3	R4	R5	R6	R7	R8	R9	R10	R11	R12	R13	R14	R15
97.4	98.9	96.8	99.0	97.8	96.8	98.4	97.9	97.2	99.5	97.4	79.8	97.6	97.3	96.6
Q1	**Q2**	**Q3**	**Q4**	**Q5**	**Q6**	**Q7**	**Q8**	**Q9**	**Q10**	**Q11**	**Q12**	**Q13**	**Q14**	**Q15**
94.1	98.6	92.3	92.1	95.0	98.1	97.7	99.0	98.2	98.7	99.2	99.8	99.6	97.8	96.6
C1	**C2**	**C3**	**C4**	**C5**	**C6**	**C7**	**C8**	**C9**	**C10**	**C11**	**C12**	**C13**	**C14**	**C15**	**C16**
95.4	97.3	96.7	94.0	92.5	97.1	93.5	95.7	92.4	89.0	89.3	92.9	95.9	93.4	91.9	91.5

TM30

Hue Bin	R_f	Chroma	Hue
1	95	0%	1%
2	97	0%	-1%
3	97	0%	0%
4	94	-3%	-2%
5	93	-6%	0%
6	97	-1%	1%
7	94	-3%	3%
8	96	-1%	3%
9	92	0%	5%
10	89	1%	8%
11	89	4%	6%
12	93	4%	1%
13	96	1%	-2%
14	93	4%	-3%
15	92	1%	-2%
16	91	2%	-4%

NOTES:
- CRI R values, only R1-R8 are used to calculate RA CRI values
- TM30 C values, 16 binned values out of total of 99 C values
- CQS Q values
- Data subject to change, all data has +/- 5% tolerance

© 2024 QTL. All rights reserved | 155 Hill St. Milford, CT 06460 | 203-367-8777 | sales@QTL.lighting | QTL.lighting

Specification subject to change. Rev-03-10-24

Q-CAP WALA-SW

Flexible Fixtures Color Data

4000K 1.0W ENC/TL

4045 K

CRI: 97.5

CRI R9: 98.6

TM30 Rf: 91.8

TM30 Rg: 98.8

CQS: 94.9


X: 0.379


Y: 0.377


U: 0.224

V: 0.334

Δuv: 0.0004

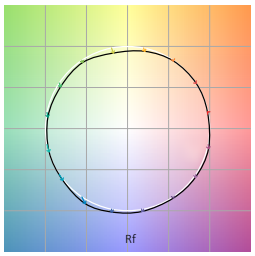

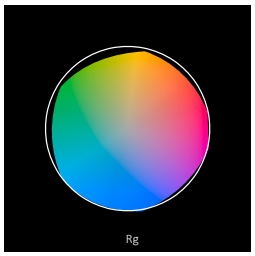

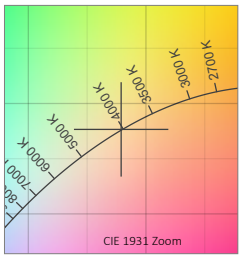

R1	R2	R3	R4	R5	R6	R7	R8	R9	R10	R11	R12	R13	R14	R15
98.6	99.7	97.1	97.1	96.6	96.3	97.2	97.0	98.6	97.3	98.4	72.8	99.1	97.7	96.1
Q1	**Q2**	**Q3**	**Q4**	**Q5**	**Q6**	**Q7**	**Q8**	**Q9**	**Q10**	**Q11**	**Q12**	**Q13**	**Q14**	**Q15**
91.8	97.9	90.8	89.1	92.1	94.6	98.3	98.7	98.5	98.6	98.9	99.7	99.6	98.4	96.0
C1	**C2**	**C3**	**C4**	**C5**	**C6**	**C7**	**C8**	**C9**	**C10**	**C11**	**C12**	**C13**	**C14**	**C15**	**C16**
94.2	96.8	96.3	92.3	90.7	95.5	92.6	91.4	88.1	86.9	87.0	92.9	93.7	94.5	89.6	89.8

TM30

Hue Bin	R_f	Chroma	Hue
1	94	-1%	1%
2	97	0%	0%
3	96	-1%	-1%
4	92	-4%	-2%
5	91	-7%	-1%
6	95	-3%	1%
7	93	-4%	3%
8	91	-2%	5%
9	88	-1%	9%
10	87	0%	8%
11	87	5%	8%
12	93	3%	1%
13	94	2%	-3%
14	95	1%	-1%
15	90	2%	-4%
16	90	1%	-5%

4000K 2.0W ENC/TL

4042 K

CRI: 97.6

CRI R9: 97.6

TM30 Rf: 92.1

TM30 Rg: 99.2

CQS: 95.1


X: 0.379


Y: 0.376


U: 0.224

V: 0.334

Δuv: 0.0002

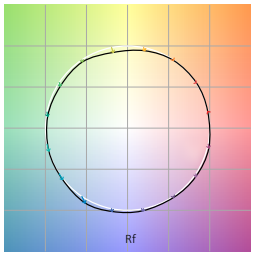

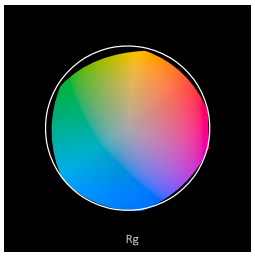

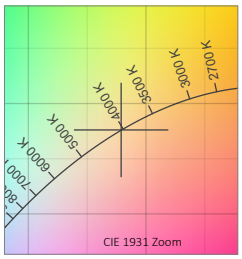

R1	R2	R3	R4	R5	R6	R7	R8	R9	R10	R11	R12	R13	R14	R15
98.3	99.9	96.6	97.8	97.0	96.5	97.4	97.1	97.6	97.7	98.8	73.4	98.7	97.4	95.9
Q1	**Q2**	**Q3**	**Q4**	**Q5**	**Q6**	**Q7**	**Q8**	**Q9**	**Q10**	**Q11**	**Q12**	**Q13**	**Q14**	**Q15**
92.1	98.2	90.9	89.6	92.6	95.3	98.3	99.0	98.1	98.8	99.2	99.4	99.1	98.3	96.0
C1	**C2**	**C3**	**C4**	**C5**	**C6**	**C7**	**C8**	**C9**	**C10**	**C11**	**C12**	**C13**	**C14**	**C15**	**C16**
94.5	97.0	96.4	92.5	90.9	95.7	93.1	91.9	88.6	87.4	87.4	93.2	94.1	94.8	90.1	90.3

TM30

Hue Bin	R_f	Chroma	Hue
1	94	0%	1%
2	97	0%	-1%
3	96	0%	-1%
4	93	-4%	-2%
5	91	-6%	-1%
6	96	-3%	1%
7	93	-4%	3%
8	92	-2%	5%
9	89	-1%	9%
10	87	1%	8%
11	87	4%	8%
12	93	3%	1%
13	94	2%	-2%
14	95	1%	0%
15	90	2%	-3%
16	90	2%	-4%

4000K 4.0W ENC/TL

4016 K

CRI: 97.2

CRI R9: 98.3

TM30 Rf: 91.3

TM30 Rg: 98.6

CQS: 94.6


X: 0.380


Y: 0.376


U: 0.225

V: 0.334

Δuv: -0.0002

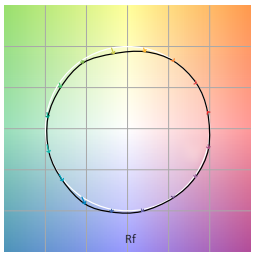

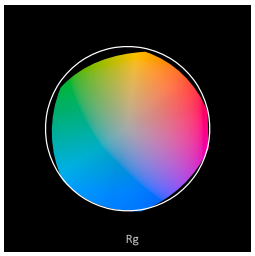

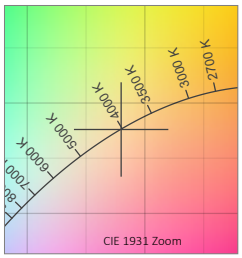

R1	R2	R3	R4	R5	R6	R7	R8	R9	R10	R11	R12	R13	R14	R15
98.2	99.4	97.4	96.8	96.5	96.3	96.5	96.6	98.3	98.6	98.6	72.4	98.6	97.8	95.7
Q1	**Q2**	**Q3**	**Q4**	**Q5**	**Q6**	**Q7**	**Q8**	**Q9**	**Q10**	**Q11**	**Q12**	**Q13**	**Q14**	**Q15**
91.0	97.5	90.9	88.8	91.5	94.0	98.6	98.7	98.4	98.9	99.0	99.8	99.6	98.0	95.4
C1	**C2**	**C3**	**C4**	**C5**	**C6**	**C7**	**C8**	**C9**	**C10**	**C11**	**C12**	**C13**	**C14**	**C15**	**C16**
93.7	96.5	96.2	91.7	89.9	94.9	91.7	90.5	87.0	86.1	86.9	92.9	93.3	94.3	89.2	89.5

TM30

Hue Bin	R_f	Chroma	Hue
1	94	-1%	1%
2	96	0%	-1%
3	96	0%	-1%
4	92	-4%	-3%
5	90	-7%	-1%
6	95	-3%	1%
7	92	-4%	3%
8	90	-2%	6%
9	87	-1%	10%
10	86	1%	9%
11	87	5%	8%
12	93	3%	1%
13	93	2%	-3%
14	94	1%	-1%
15	89	1%	-4%
16	89	1%	-4%

NOTES:
- CRI R values, only R1-R8 are used to calculate RA CRI values
- TM30 C values, 16 binned values out of total of 99 C values
- CQS Q values
- Data subject to change, all data has +/- 5% tolerance

© 2024 QTL. All rights reserved | 155 Hill St. Milford, CT 06460 | 203-367-8777 | sales@QTL.lighting | QTL.lighting


Specification subject to change. Rev-03-10-24

MATERIAL RECYCLING

Q-CAP FLEXIBLE FIXTURES

You may be done with your products, but chances are they still have more to give. Follow these instructions to break down and sort recyclable components. Check with local recycling collection to ensure they accept the materials listed below.

Additionally, Q-Tran offers a Takeback Program. Contact factory for information.

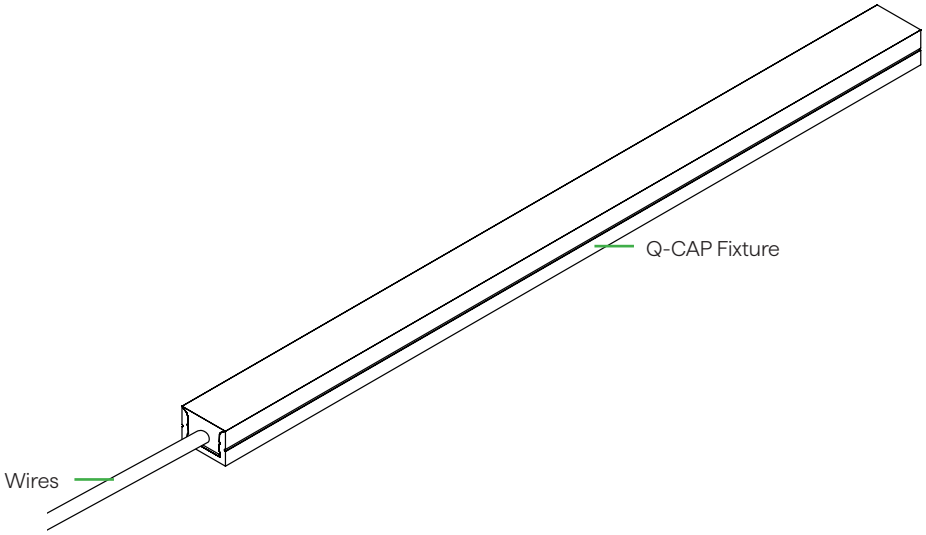

E

Q-CAP Fixture
Wires

© 2024 QTL. All rights reserved | 155 Hill St. Milford, CT 06460 | 203-367-8777 | sales@QTL.lighting | QTL.lighting